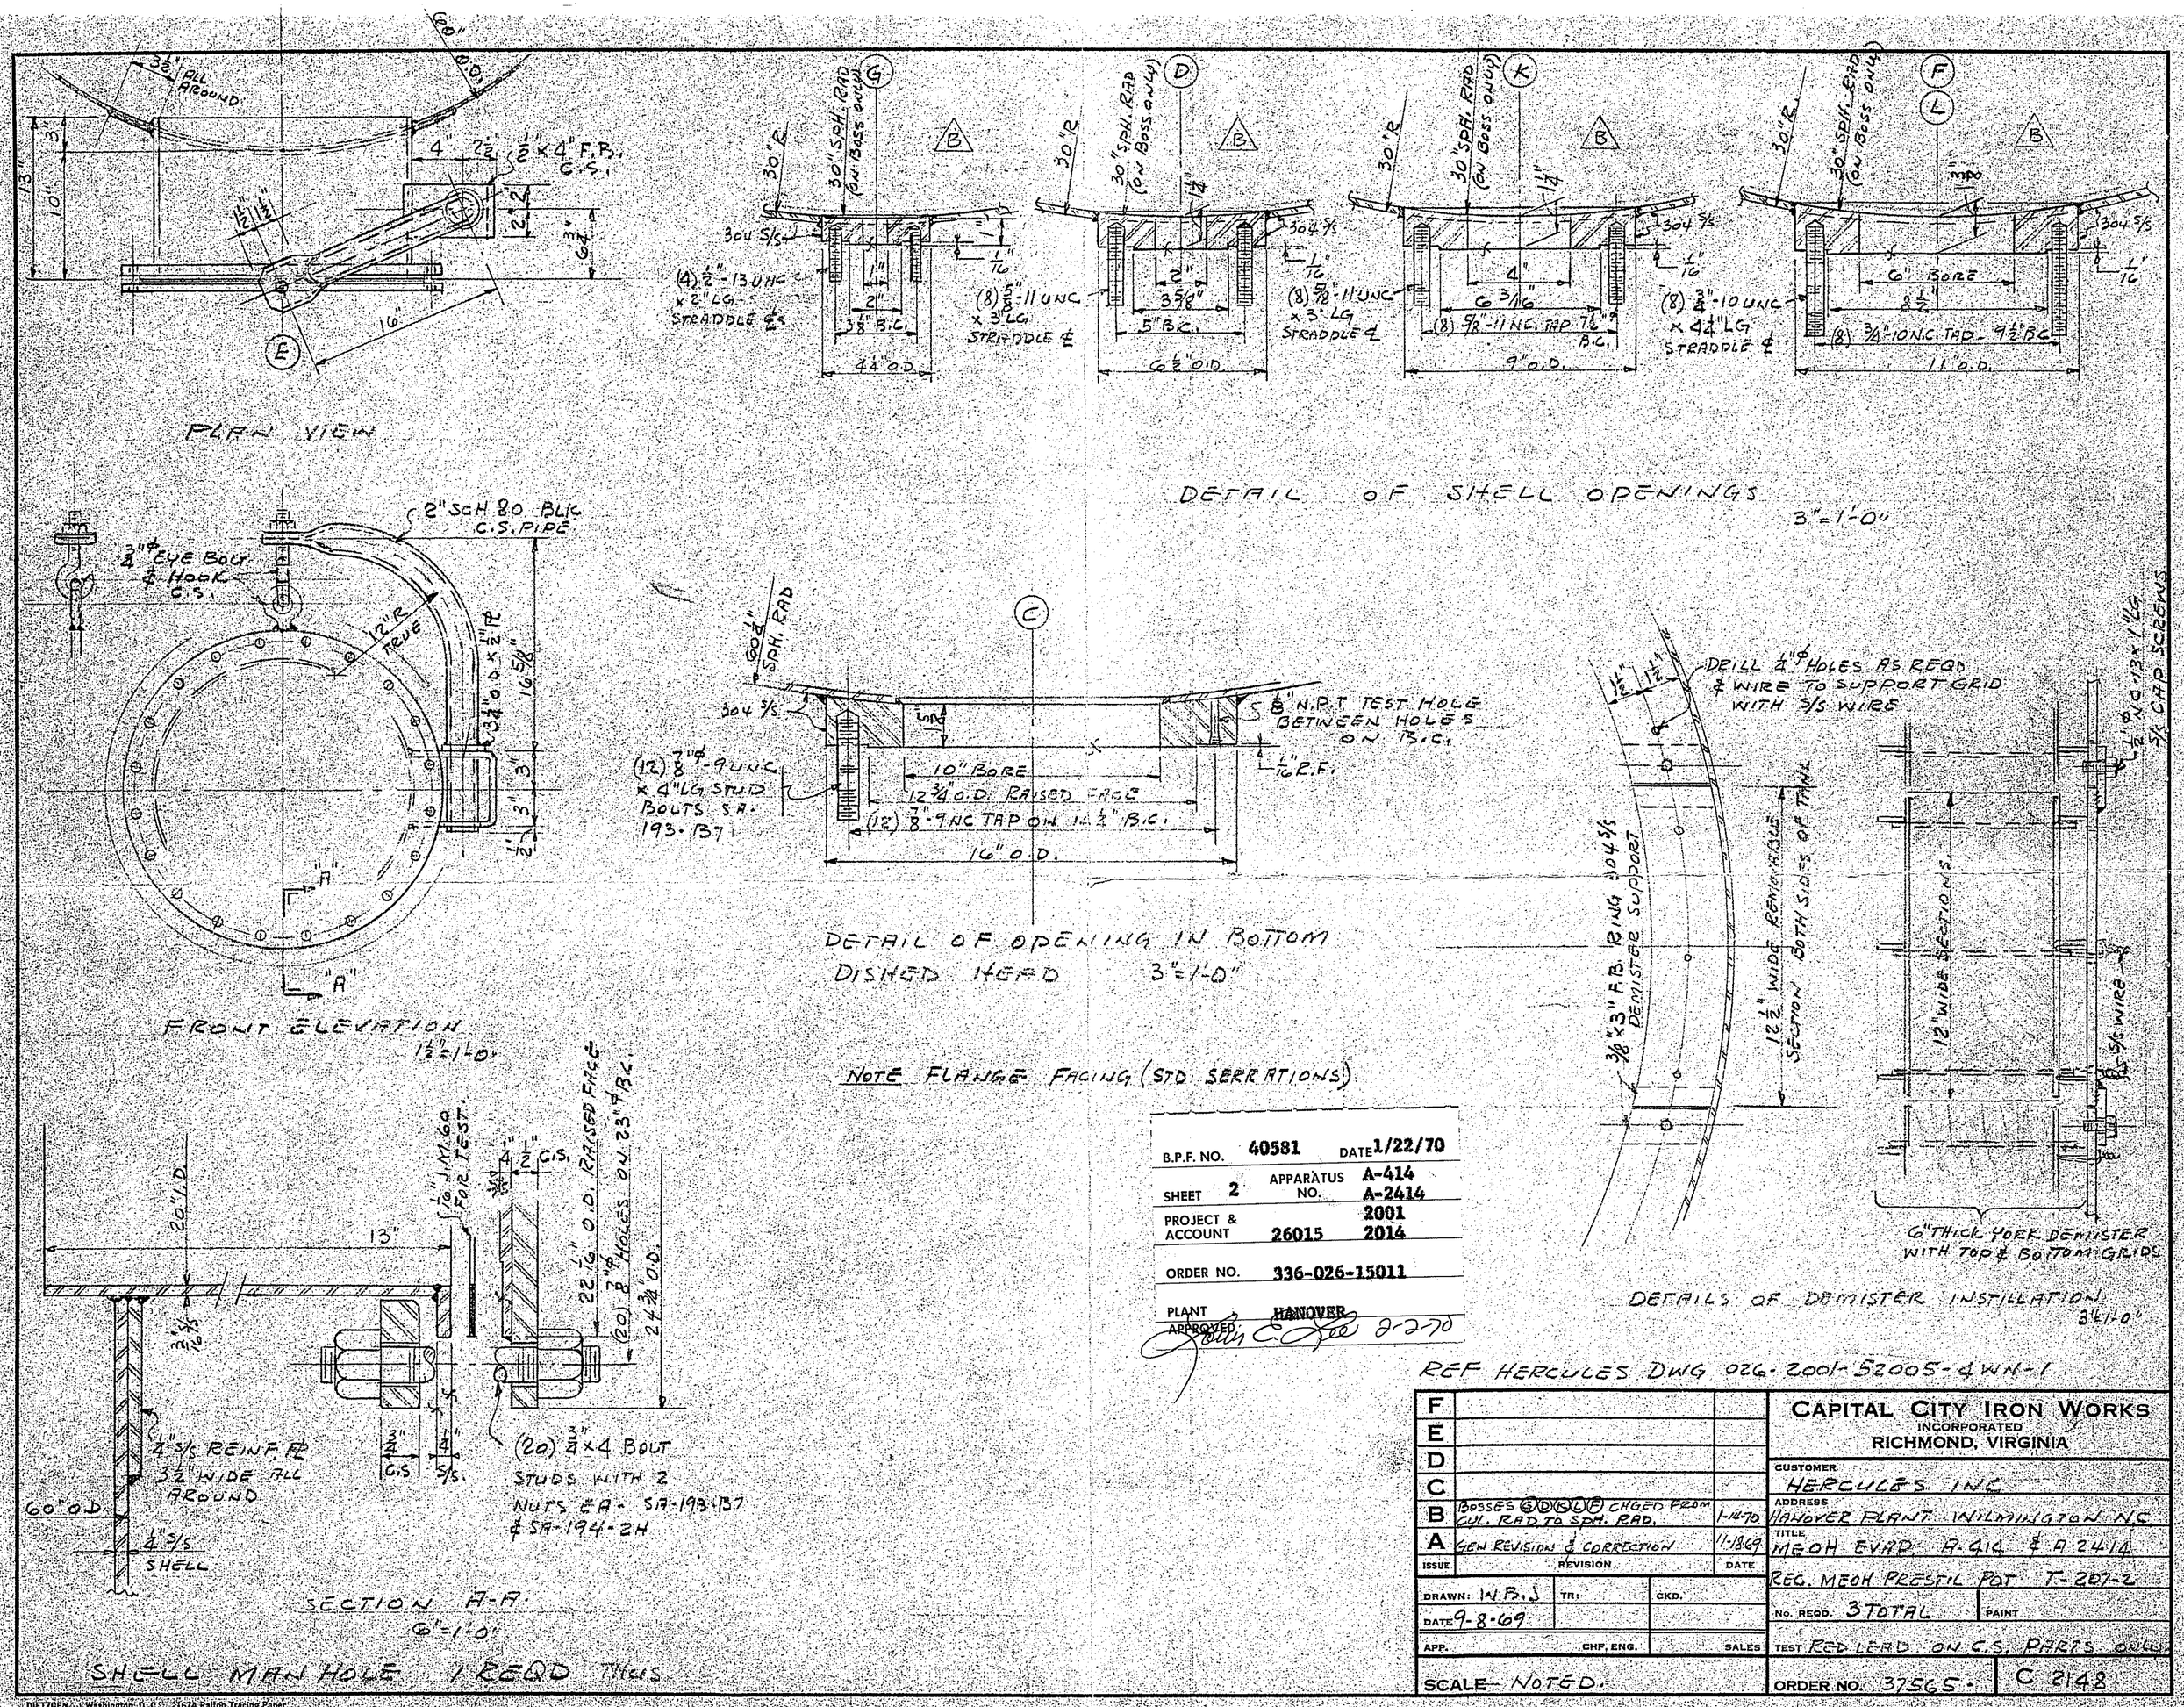
PLAN VIEW
DETAIL OF SHELL OPENINGS 3"=1'-0"
FRONT ELEVATION 1½"=1'-0"
DETAIL OF OPENING IN BOTTOM DISHED HEAD 3"=1'-0"
NOTE FLANGE FACING (STD SERRATIONS)
DETAILS OF DEMISTER INSTALLATION 3"=1'-0"
SECTION A-A 6"=1'-0"
SHELL MAN HOLE 1 REQD THUS
REF HERCULES DWG 026-2001-52005-4WN-1
B.P.F. NO. 40581 DATE 1/22/70
SHEET 2 APPARATUS NO. A-414 A-2414
PROJECT & ACCOUNT 26015 2001 2014
ORDER NO. 336-026-15011
PLANT HANOVER
APPROVED 2-2-70
CAPITAL CITY IRON WORKS INCORPORATED RICHMOND, VIRGINIA
CUSTOMER HERCULES INC
ADDRESS HANOVER PLANT WILMINGTON NC
TITLE MEOH EVAP A-414 & A-2414
REG. MEOH PRESSIL POT T-207-2
NO. REQD. 3 TOTAL
PAINT
TEST RED LEAD ON C.S. PARTS ONLY
ORDER NO. 37565
C 2148
SCALE NOTED.
DRAWN: W.B.J.
DATE 9-8-69
TR:
CKD.
APP.
CHF. ENG.
SALES
F
E
D
C
B BOSSES G D K L F CHGED FROM CYL. RAD TO SPH. RAD. 1-14-70
A GEN REVISION & CORRECTION 11-18-69
ISSUE REVISION DATE
DIETZGEN - Washington, D.C. 167A Ralton Tracing Paper