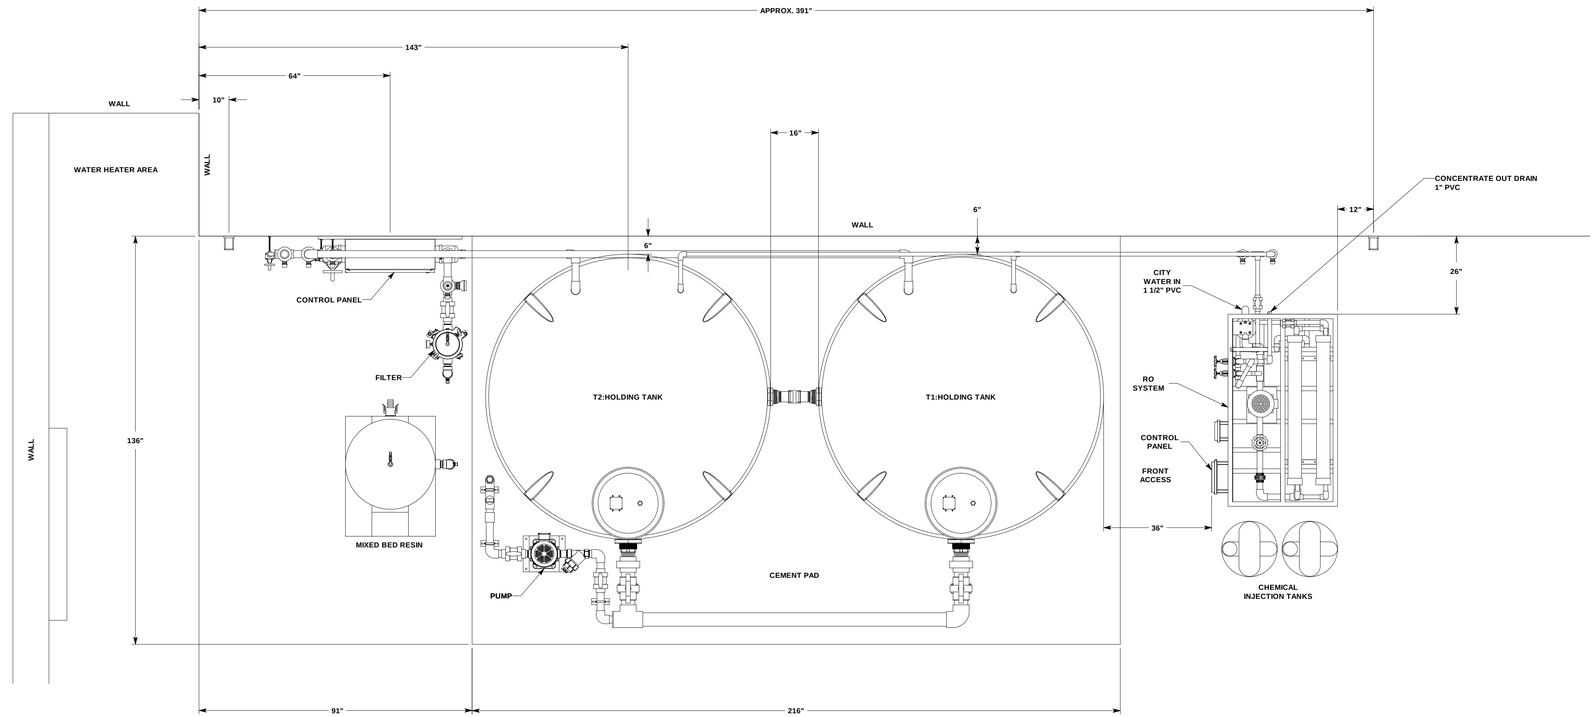

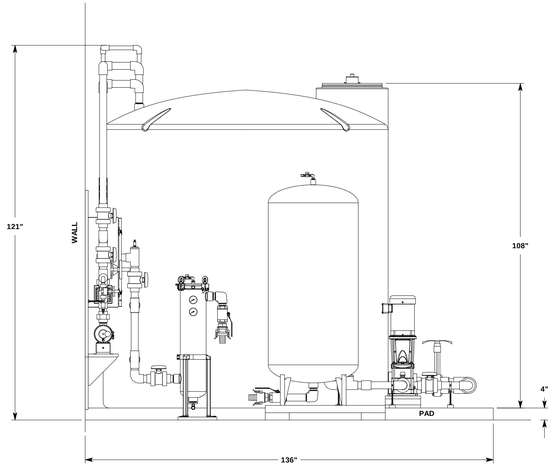

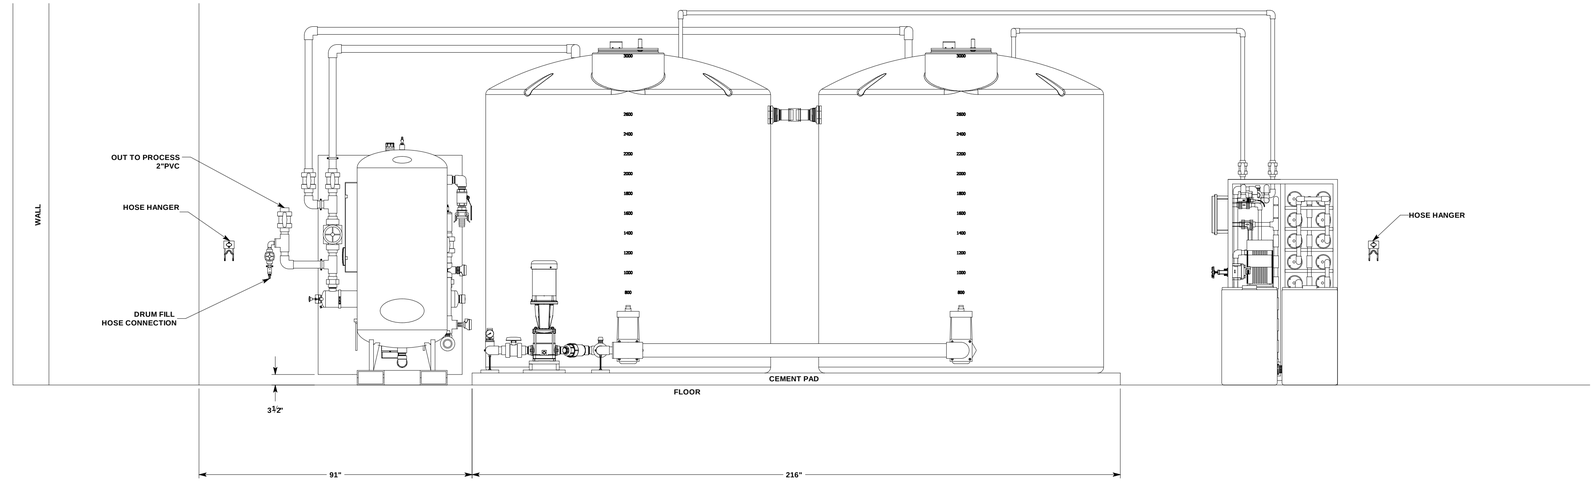

SEAL	AQUASGROUP 830 WATERMAN AVENUE EAST PROVIDENCE, RI 02914
	DREW MARINE WATERBURY, CT AQUAS 21500 GPD TW-RO/DI SYSTEM SYSTEM LAYOUT
DESIGNED BY RGF	
DRAWN BY DATE RGF 08/26/20	
CHECKED BY DATE	REV. DATE 09/18/20
APPROV. BY DATE	SCALE: 1/2"=1'

REV		SIZE
C	DRAWING #80100-LAYOUT SHEET 1 OF 1	D