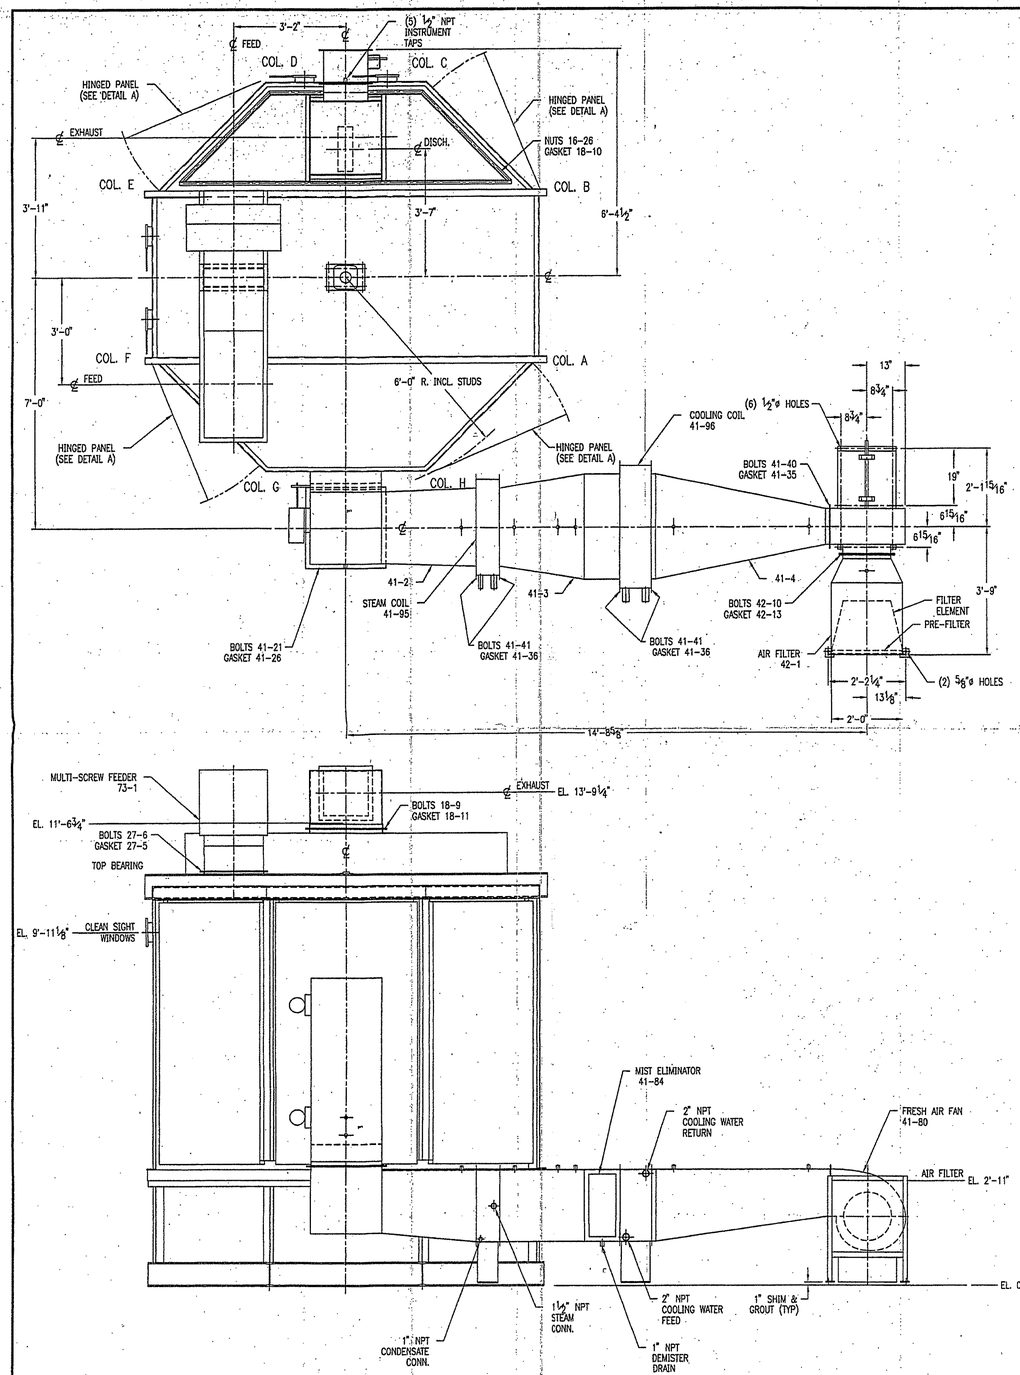

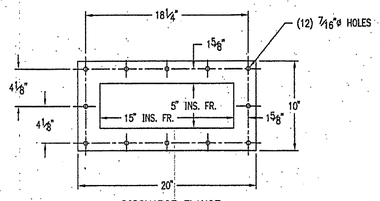

DISCHARGE FLANGE

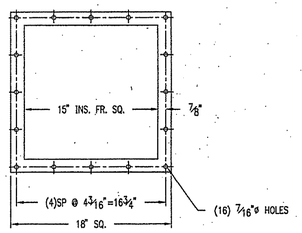

EXHAUST FLANGE

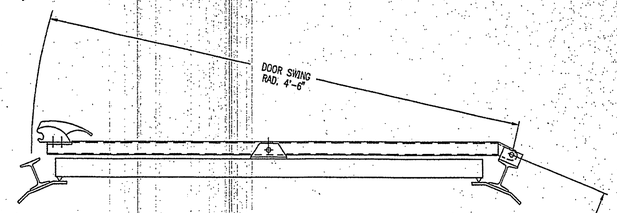

DETAIL-A
DOOR SWING CLEARANCE DETAIL

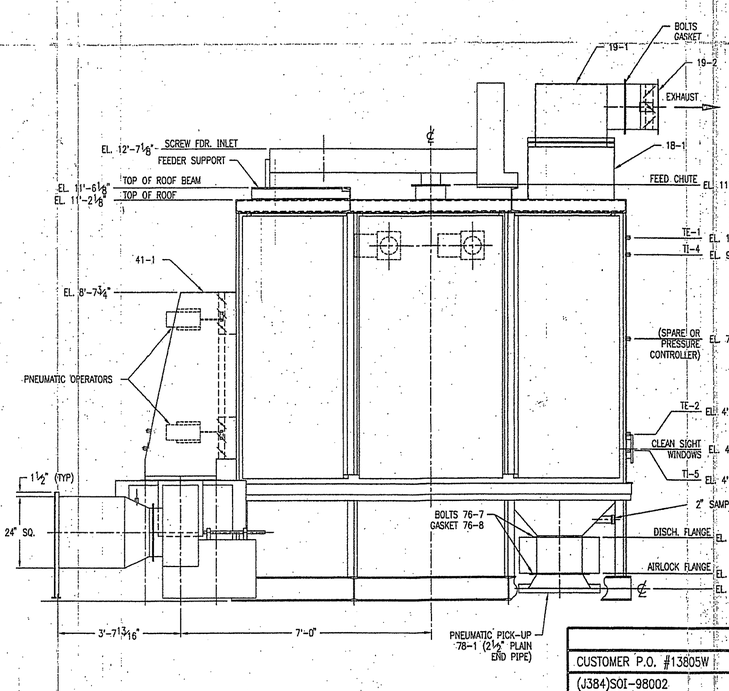

NOTES:

1. TRAY AND TURBO FAN DRIVE MOTORS 230/460V., 3PH., 60 Hz, T.E.
2. BLOWER MOTOR 230/460V., 3 PH., 60 Hz., T.E., CHEM. DUTY
3. MANIFOLD, DUCT AND DRYER BOTTOM INSULATION BY CUSTOMER
4. MATERIALS OF CONSTRUCTION:

PARTS IN CONTACT WITH PRODUCT	– ST.ST. 316
ALL INTERNAL DRYER PARTS	– ST.ST. 316/304
EXTERNAL PARTS	– CARBON STEEL
MANIFOLD	– ST.ST. 316
HEATING AND COOLING COILS	– COPPER TUBES, ALUM. FINS AND ST.ST. 304 CASING
BLOWER	– EPOXY COATED AIRSTREAM AND ALKYD EXTERIOR
GASKETS	– SILICONE RUBBER
FINISH	– EXTERNAL STEEL PARTS SANDBLAST AND (2) COATS "STEEL-IT"

5. EACH CLEAN-SIGHT WINDOW REQUIRES 1 TO 3 CFM PURGE @ 15 PSIG SEE DRAWING WG-X248 FOR PURGE CONNECTIONS.
6. CUSTOMER TO PROVIDE EXPANSION JOINT WITH 1" EXPANSION ALLOWANCE BETWEEN FEED FLANGE AND FEED EQUIPMENT.
7. IF ELEVATED, DRYER TO BE SUPPORTED CONTINUOUSLY UNDER BEAMS FROM COL. "C" TO "H", AND COL. "D" TO "G".
8. HEATING SYSTEM ELEVATIONS INCLUDE 1" CLEARANCE UNDER HEATER SUPPORT AND BLOWER BASE FOR SHIM AND GROUT.
9. ALL SURFACES WITH TEMPERATURES GREATER THE 140°F TO BE INSULATED BY CUSTOMER.
10. USE BOLTS 41-20 & GASKETS 41-21 FOR ALL DUCTWORK CONNECTIONS UNLESS OTHERWISE NOTED.

REFERENCE DRAWINGS:

SECTIONAL ASSEMBLY	016-004
DRIVES AND BASEFRAME	0-W621
MULTI SCREW FEEDER	MSF2054-073
INSTRUMENTS & CONTROLS	J384-062
CONTROL PANEL	J384-066-1, J384-066-2
FRESH AIR FAN	CAD 60000, CAD 51153, 592207 A
AIR-LOCK ASSEMBLY	AL815-576

CERTIFIED
JUL 10 1998
WYSSMONT COMPANY
1470 Bergen Blvd.
Fort Lee, New Jersey

PLEASE RETURN 1 PRINT WITH YOUR COMMENTS AND/OR APPROVAL BY JUL 24 98. USE EXPRESS MAIL. RETURNS AFTER THIS DATE MAY INCUR DELAYS IN FABRICATION AND DELIVERY

REV.	BY	DATE	DESCRIPTION	APP'VD.
A	AJS	3/11/98	PER CUSTOMER'S MARKED UP PRINTS	

GENERAL ASSEMBLY

WYSSMONT COMPANY, Inc.
FORT LEE, NEW JERSEY

CUSTOMER P.O. #13805W
(J384)SOI-98002

This drawing is the property of WYSSMONT CO. INC. and is not to be reproduced or used to furnish any information for making of drawings or apparatus except where provided for by agreement with said company.

S:\R12_DWGS\GA\16\001A.DWG

SCALE: 1/2" & 1 1/2"	REV.	DRAWN BY: AJS 2/5/98	
DWG. NO. 016-001A	A	CHECKED BY: JU 6/11/98	
		APPV'D. BY:	