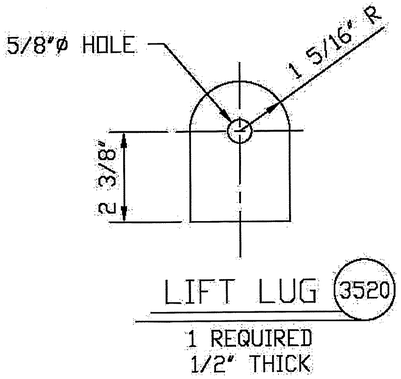

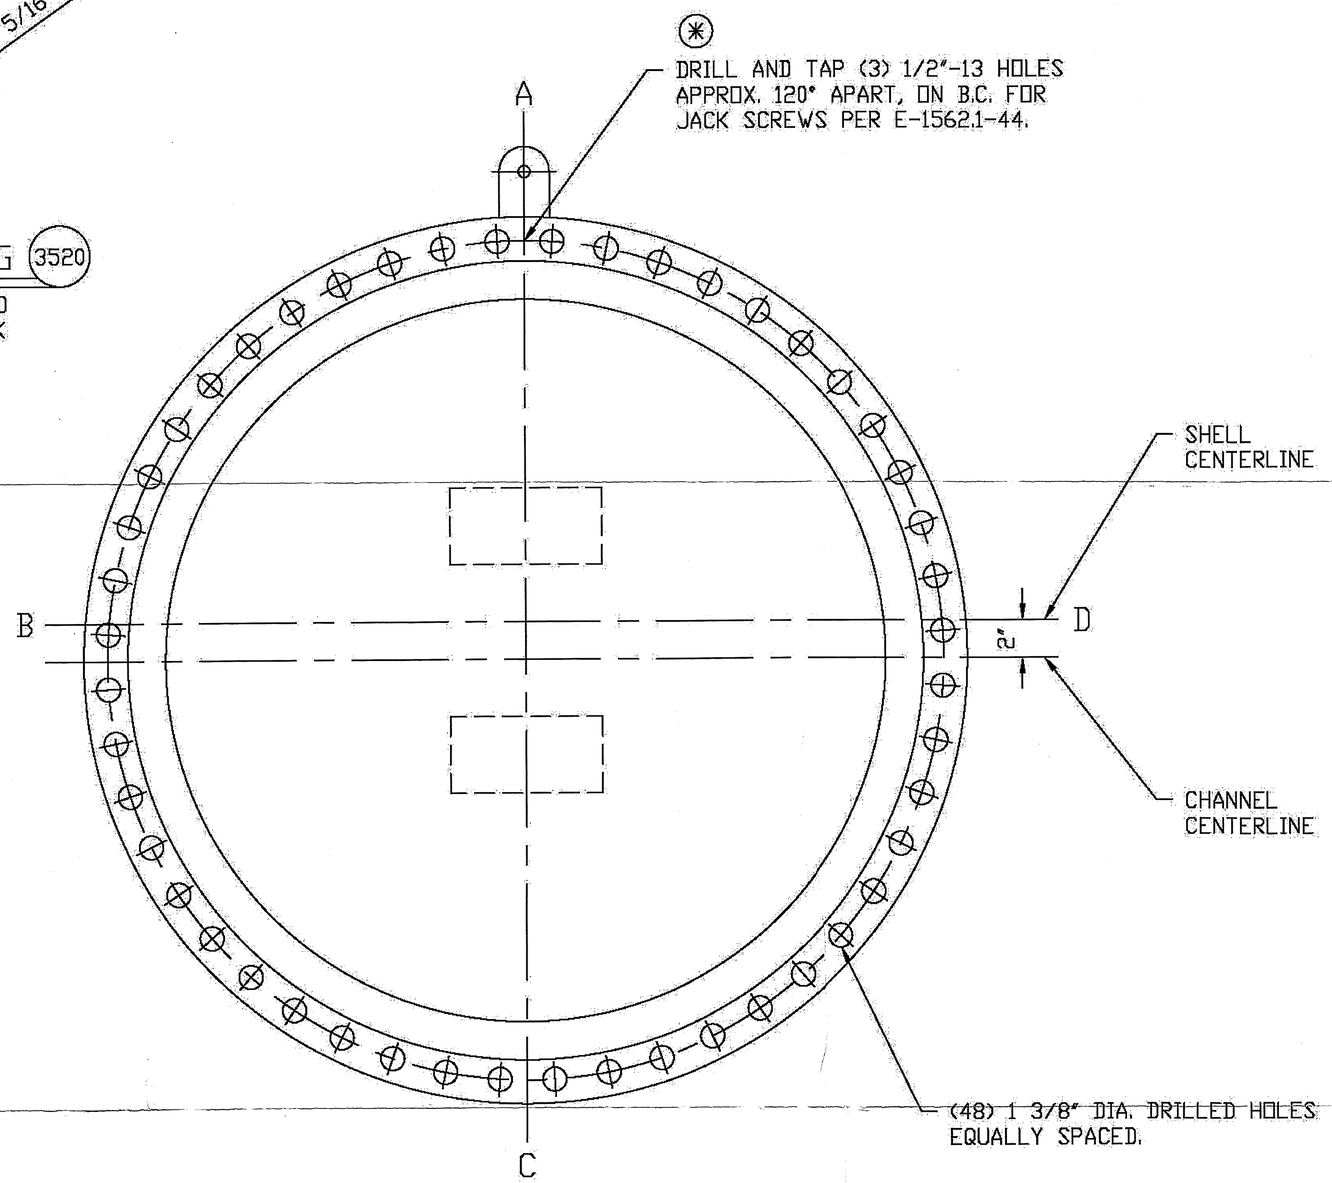

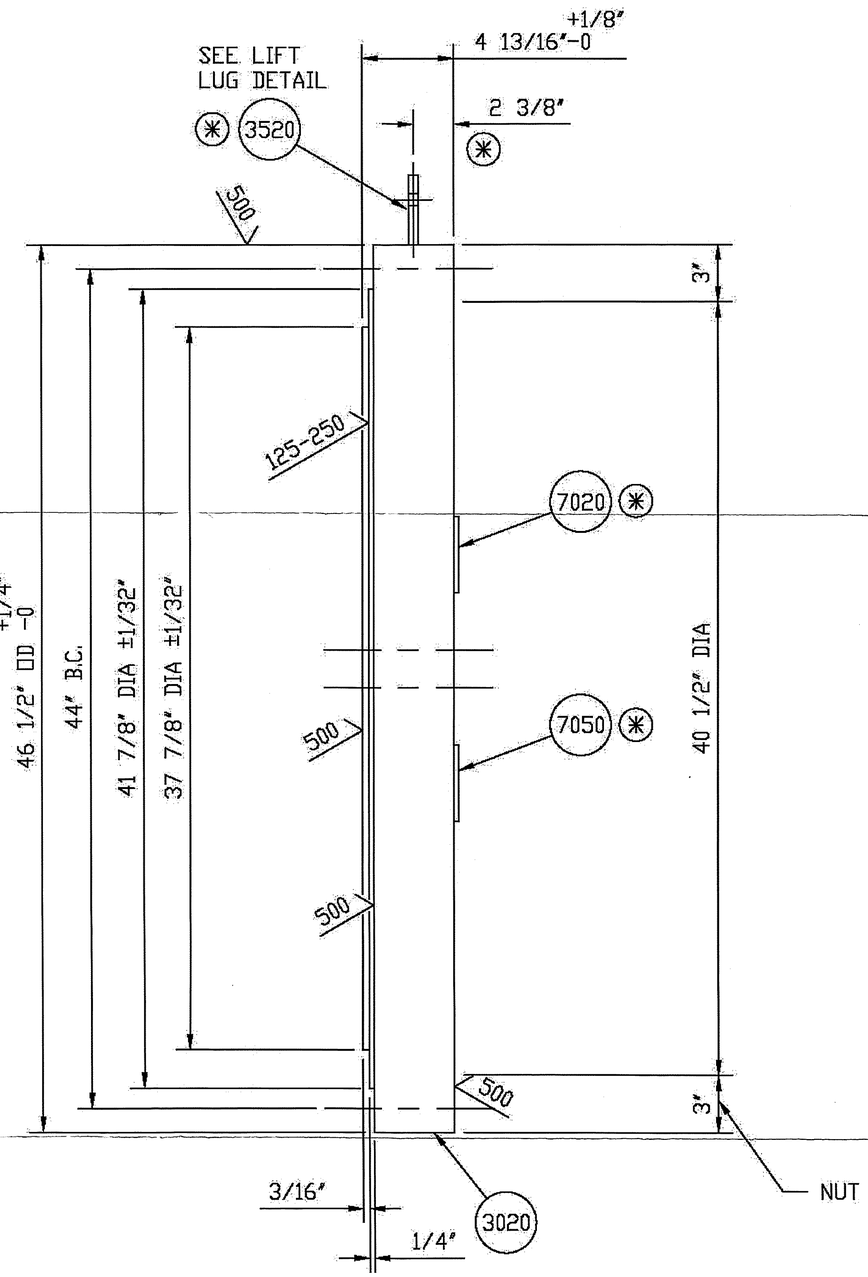

OPPD File No. 64534

NOTE:
SHELL & CHANNEL CENTERLINES ARE OFFSET

1 REQUIRED

(*) WORK TO BE DONE BY SPX HEAT TRANSFER

NOTES:

1. ALL BOLT HOLES TO STRADDLE CENTER LINES.

QUANTITIES SHOWN ARE FOR ONE VESSEL, TWO VESSEL(S) REQ'D.

NOTE--This drawing is the property of SPX Heat Transfer Inc., and is not to be reproduced in whole, or in part, nor used for any purpose other than that for which it is specifically furnished without the approval of SPX Heat Transfer Inc.

REV.	DWG.	CKD.	APPR.	DATE	DESCRIPTION

REVISIONS

Yuba

SPX HEAT TRANSFER INC.

2121 N. 161st E. AVE. TULSA, OKLAHOMA 74

TITLE: CHANNEL COVER

DWN.	CKD.	APP.	DATE	SCALE:	DWG. NO.
BB	RH	UGB	8/11/2011	NONE	WUH/700.110493/1/70

#106150
#106151