KLAUS UNION

SERIAL NUMBER(S):
P00060315

PUMP DATA:	
MODEL	SLM-AVO-3X2X6-09E03
SIZE	3 X 2 X 6
SUCT. FLG.	3.0", 150# RF
DISCH. FLG.	2.0", 150# RF
DRAIN CONN.	1/2", 150# RF

MOTOR DATA:	
MFG	TECO-
	WESTINGHOUSE
HP	15
RPM	3600
ENCL	TEFC
FRAME	254T
PH/HZ	3/60
VOLTS	460

NOTES:
COUPLING: REXNORD OMEGA ES4R
PT-100 TEMPERATURE PROBE
PMP-25 POWER MONITOR
DOUBLE ISOLATION SHELL
EQUIPPED WITH CDS SYSTEM

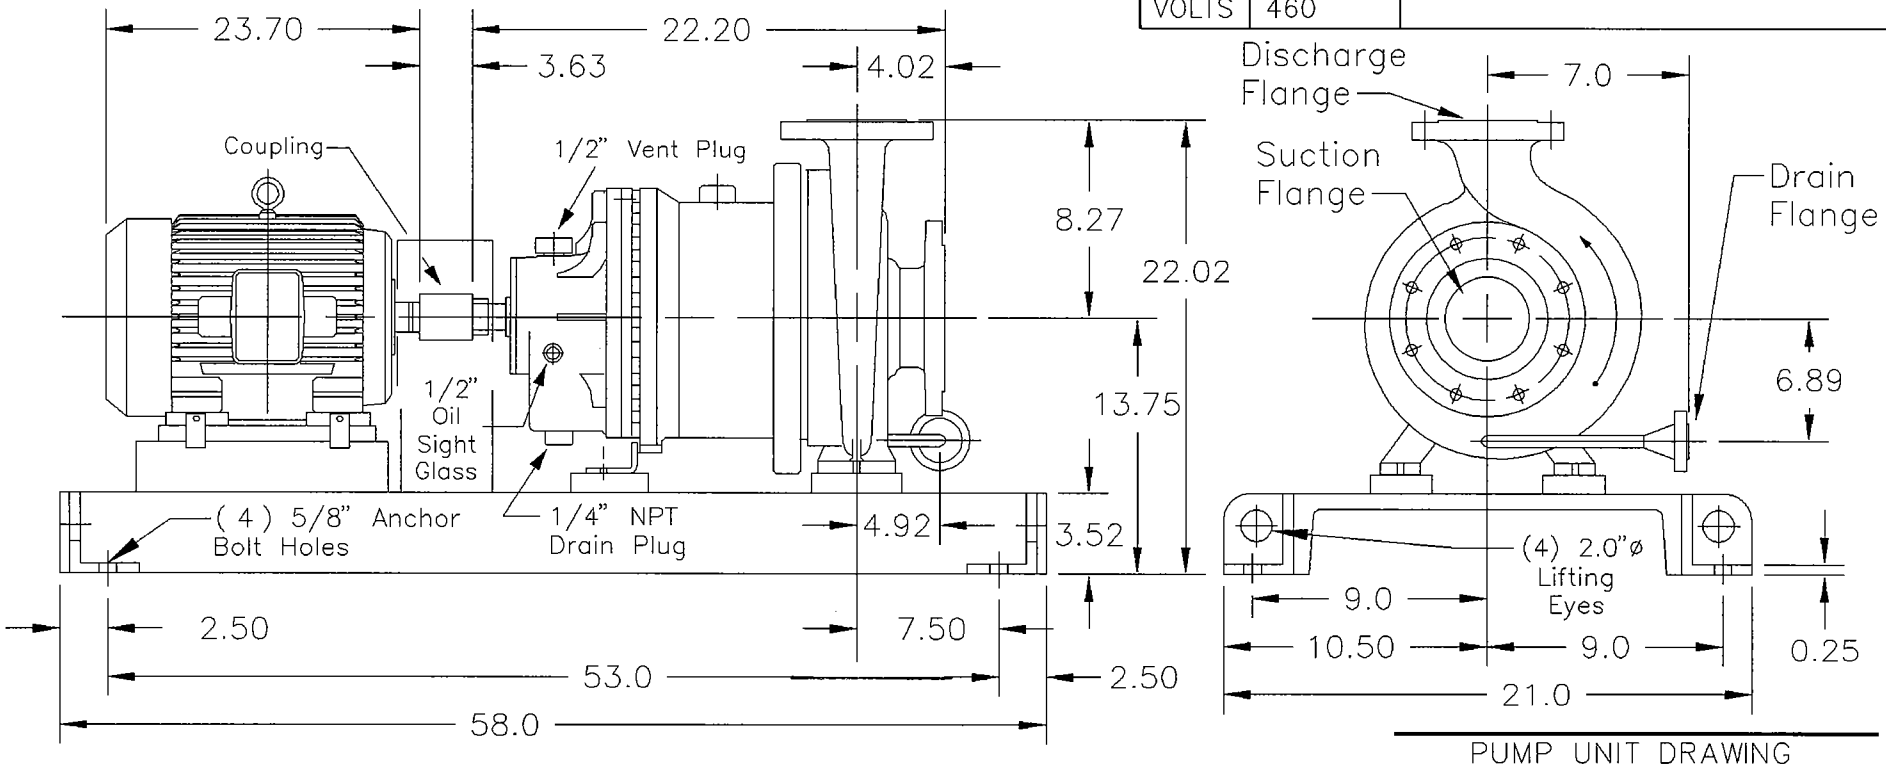

ALL DIMENSIONS ±1/8" UNLESS OTHERWISE NOTED.

CERTIFIED CORRECT:
DATE: 3-20-06
BY:

REV.	DATE	COMMENTS

PUMP UNIT DRAWING	
CUSTOMER	DEGUSSA CORPORATION
ENG. CONTR.	
PROJECT NO.	C0150.10002
P.O. NO.	4500164995
ITEM NO.	3037.00
KU JOB NO.	06-007
EST. WEIGHT	900 lbs
DWG.CODE NO:	
DRAWING NO.	06-007-3037.Dwg
DATE	18-MAR-2006