


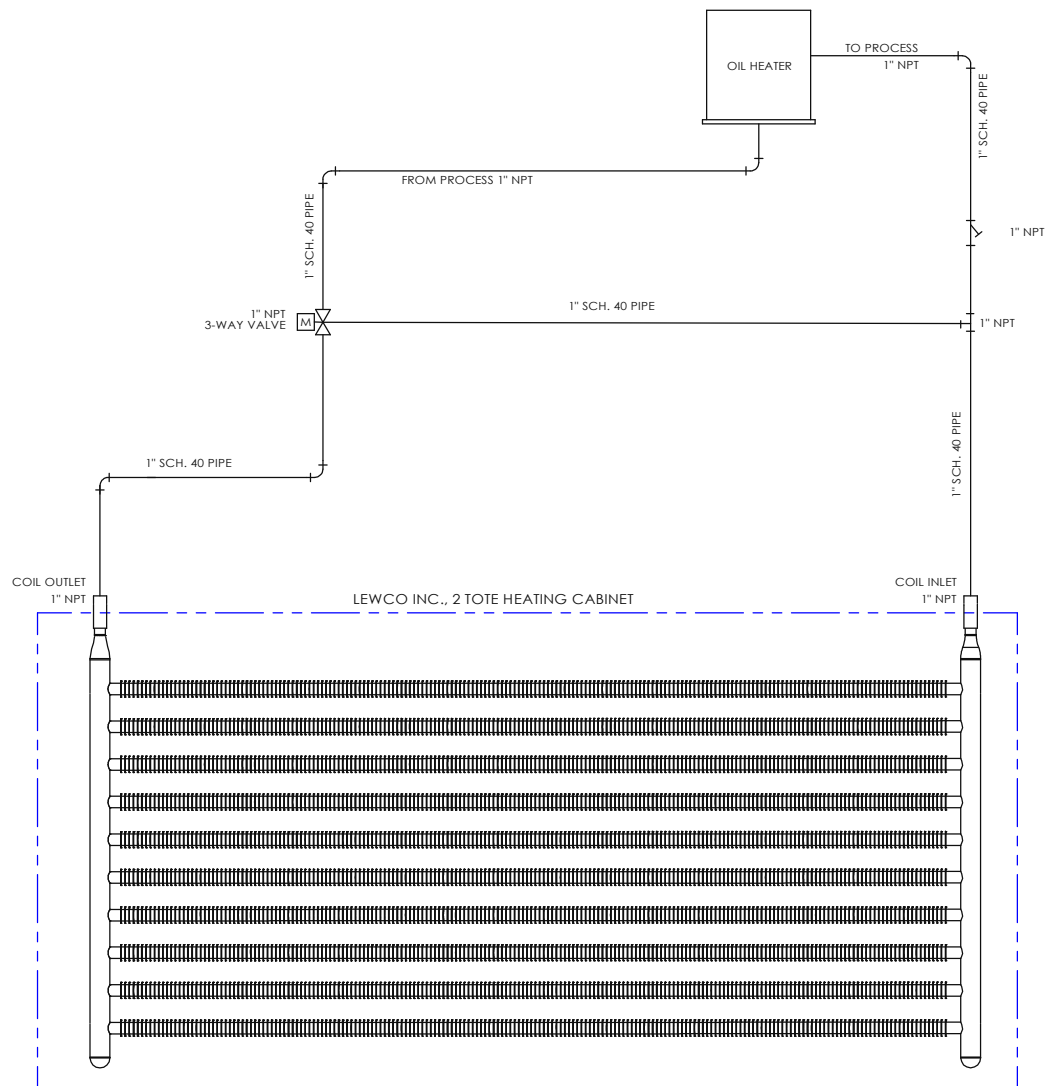

APPROVAL (IF REQUIRED)		REVISION HISTORY				TO:	DRAWN BY: jgalloway DATE: 6/1/2017 SHEET#: 1 OF 1	LEWCO THIS DRAWING IS CONFIDENTIAL AND SUBJECT TO RETURN. IT ALSO MUST NOT BE COPIED, REPRODUCED OR USED FOR ANY PURPOSE WITHOUT THE WRITTEN CONSENT OF LEWCO, INC. ALL RIGHTS RESERVED	706 LANE ST. SANDUSKY, OH 44870 PH. (419) 625-4014 FAX. (419) 625-3746 WWW.LEWCOINC.COM
APPROVED BY:	DATE:	REV.	DESCRIPTION	DATE	BY	SHIP TO:			
ONLY THE DIMENSIONS, FEATURES AND NOTES EXPLICITLY PROVIDED IN THIS DRAWING ARE PRESENTED FOR APPROVAL. IF ADDITIONAL INFORMATION IS NEEDED TO MEET CUSTOMER REQUIREMENT, PLEASE MARK-UP DRAWING AND RETURN TO LEWCO TO REVISE & RESUBMIT. SOME CHANGES MAY REQUIRE A PRICE CHANGE						MODEL: NS-SC2TS			
						DESCRIPTION: 2 TOTE HEATING CABINET, THERMAL FLUID			
						FINISH: STAINLESS STEEL			
						DRAWING: OV-000330 SCHEMATIC			