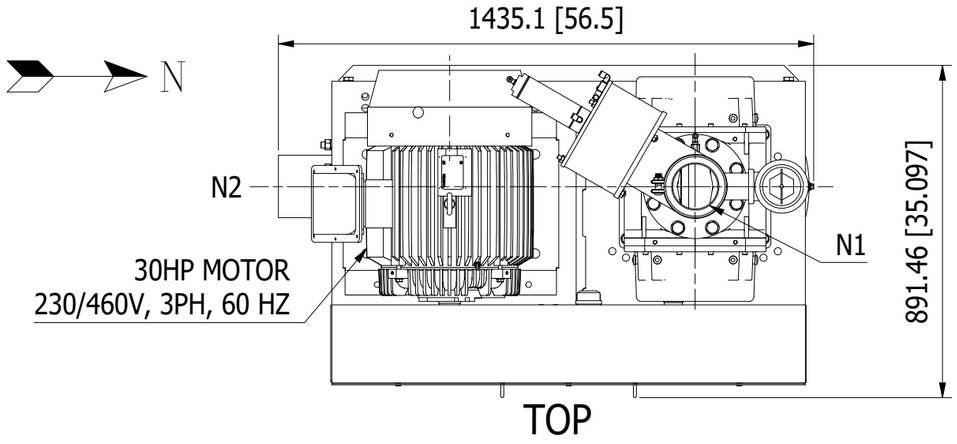



coperion K-TRON


DRAWING FOR APPROVAL


	BY	DATE
☐ APPROVED FOR FABRICATION AS DRAWN		
☐ APPROVED FOR FABRICATION AS NOTED		
☐ RESUBMIT FOR APPROVAL AS NOTED		

NOTE: ANY MODIFICATION TO THIS DRAWING MAY RESULT IN A PRICE ADJUSTMENT. FABRICATION WILL BEGIN AFTER APPROVED DRAWING IS RETURNED TO COPERION K-TRON.

PROJECT - WORPAR
ITEM NBR - 609A
TYPE - ASSY
eB NBR - 100201195.002
DATE - 17.02.2022

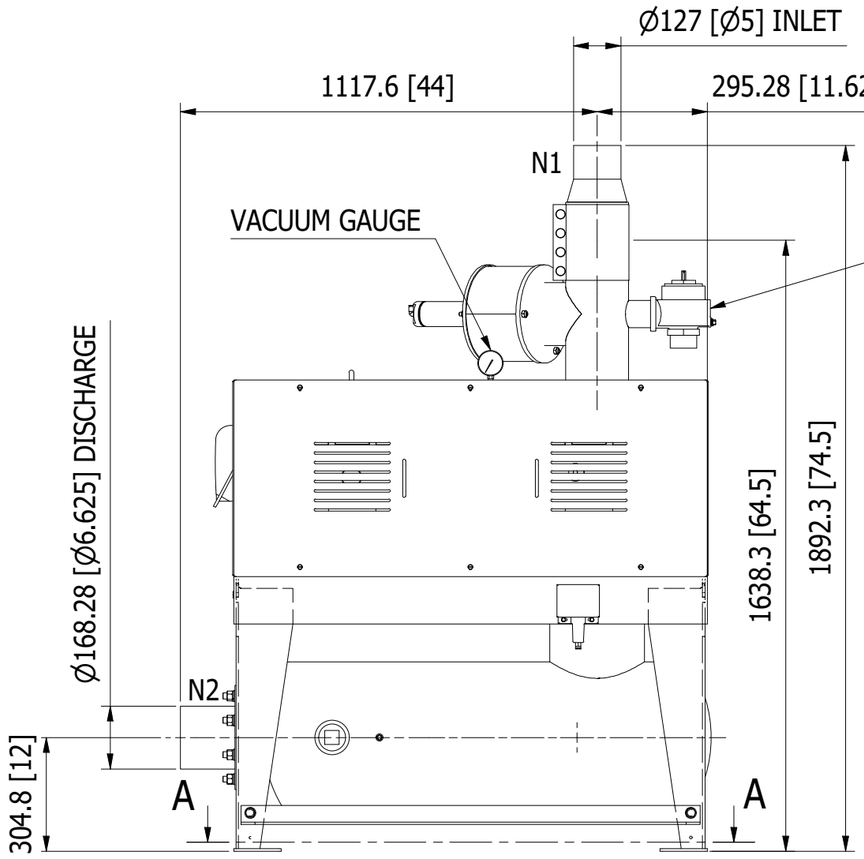

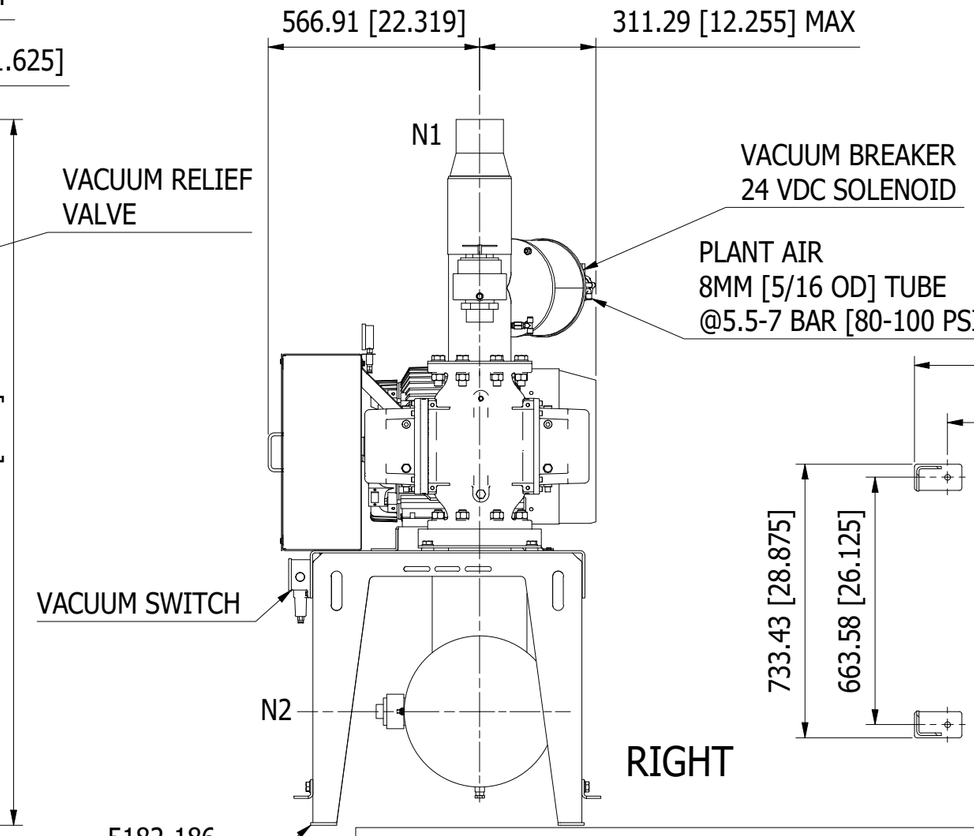

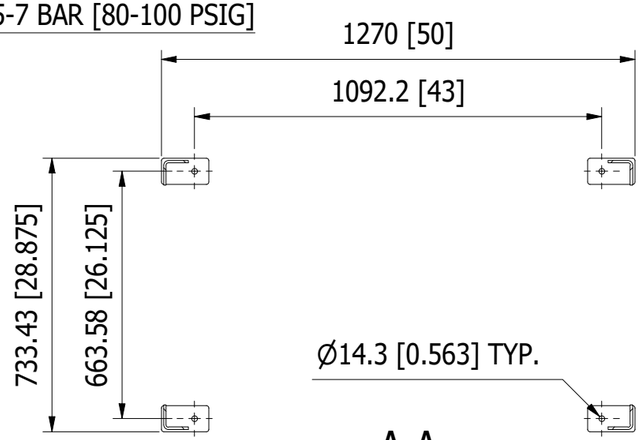

CUSTOMER / CLIENT TAG#'S
636/09A1 / 19-F-755A
636/09A2 / 19-F-755B

APPROX. TOTAL WEIGHT - 1300#

APPROVAL DRAWING (19-F-755A/B Bleaching Earth Bin Exhaust Blower)	SCALE 1 : 16	DRAWN	MM.DD.YYYY SIGN 6/25/2021 DJB
DESMET BALLESTRA NORTH AMERICA	THIRD ANGLE	APPROVED	MM.DD.YYYY SIGN
BLOWER, VACUUM STYLE 5029 4610QX, 5182-186 (02005)	PAGE 1 OF 1	CATEGORY	P-Level

coperion K-TRON

DIMENSION SHOWN IN MILLIMETERS [INCH]
ALL RIGHTS RESERVED © 2021
WWW.COPERION.COM

FORMAT B

NUMBER APP9-CO251404

REV E

For Review