

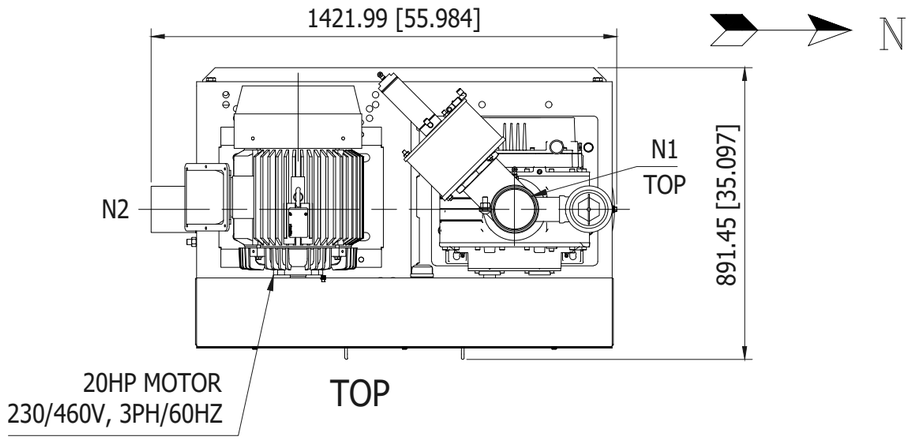


VACUUM BLOWER ASSEMBLY:
* ROTARY LOBE POSITIVE DISPLACEMENT BLOWER MOUNTED ON AN ENGINEERED ENAMEL PAINTED STEEL BASE
* 15 KW/20 HP HORIZONTAL SHAFT MOTOR, NEMA PREMIUM EFFICIENCY
* TEFC RATED MOTOR ENCLOSURE
* [230/460V]/3PH/60HZ
* TOTALLY ENCLOSED OSHA V-BELT DRIVE WITH AN ADJUSTABLE MOTOR MOUNTING FOR DRIVE BELT TENSIONING
* VERTICAL INLET WITH AN AIR ACTUATED VACUUM BREAKER VALVE WITH 24VDC SINGLE COIL CONTROL SOLENOID
* INCLUDES A MECHANICAL VACUUM RELIEF VALVE
* CHAMBER/ABSORPTIVE DISCHARGE SILENCER
* LIQUID FILLED VACUUM GAUGE KIT, READING IN MILLIBAR/IN. HG
* 5.5-6.9 BAR [80-100 PSIG] CLEAN, DRY COMPRESSED AIR REQUIRED
* 127 MM/5 IN O.D. INLET CONNECTION
* APPROX. 1300#


PROJECT - WORPAR
ITEM NBR - 609B, 609S
TYPE - ASSY
eB NBR - 100201198.002
DATE - 17.02.2022

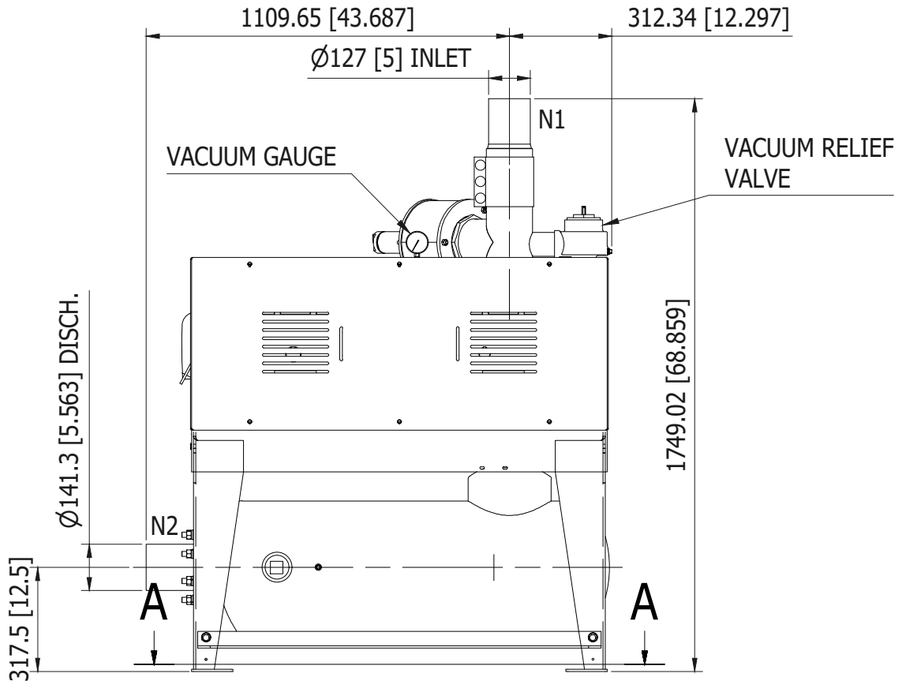

FRONT

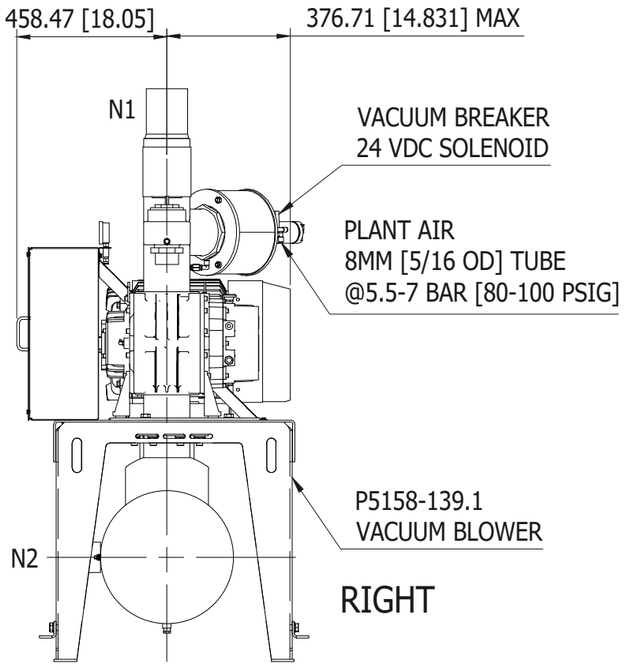

RIGHT

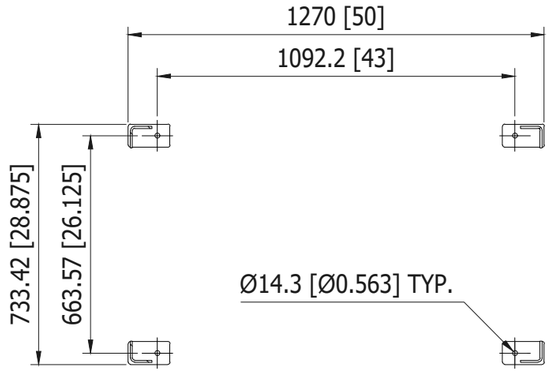

A-A
(1 : 16)

FOR REVIEW

CUSTOMER / CLIENT TAG #'S
636/09B1.1 / 19-F-752
636/09S / 19-F-756

19-F-752 BLOWER
19F-756 SILICA BIN EXHAUST BLOWER

coperion K-TRON

DRAWING FOR APPROVAL

	BY	DATE
☐ APPROVED FOR FABRICATION AS DRAWN		
☐ APPROVED FOR FABRICATION AS NOTED		
☐ RESUBMIT FOR APPROVAL AS NOTED		

NOTE: ANY MODIFICATION TO THIS DRAWING MAY RESULT IN A PRICE ADJUSTMENT. FABRICATION WILL BEGIN AFTER APPROVED DRAWING IS RETURNED TO COPERION K-TRON.

APPROVAL DRAWING
DESMET BALLESTRA NOTHH AMERICA
BLWR,VAC STYLE 5029, 6M SUTORBILT, P5158-139.1(01005, 03004)

coperion K-TRON

DIMENSION SHOWN IN MILLIMETERS [INCHES]
ALL RIGHTS RESERVED © 2020
WWW.COPERION.COM

SCALE	1:16	DRAWN:	MM.DD.YYYY SIGN
THIRD ANGLE			DJB
		APPROVED:	MM.DD.YYYY SIGN
PAGE	1 OF 1	CATEGORY:	P-LEVEL

FORMAT	NUMBER	REV
B	APP5-CO251404	E