
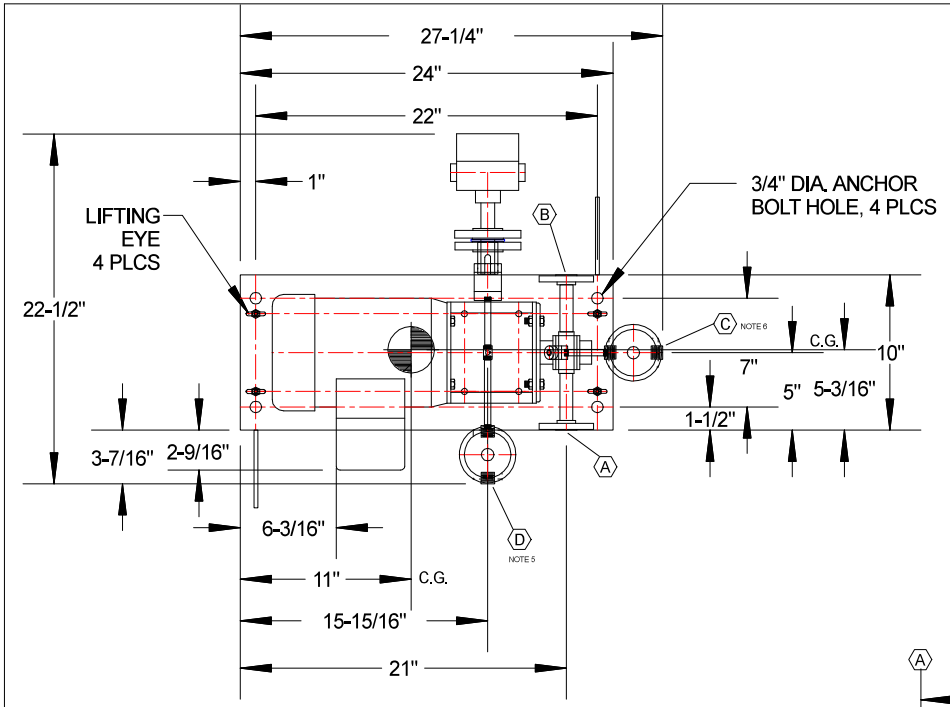


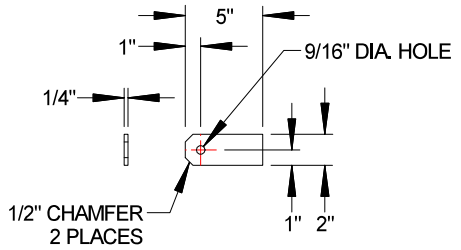


2 GROUND LUG DETAIL

NOZZLE TABLE				
MARK	SIZE	RATING	FACE	SERVICE
A	1/2"	CL150	RF	PUMP SUCTION
B	1/2"	CL150	RF	PUMP DISCHARGE
C	1/2"	NPT	N/A	CASING DRAIN
D	1/2"	NPT	N/A	MAG COUPLING DRAIN

ALLOWABLE NOZZLE LOADS (1/2" PIPE DIA.)					
FORCE	lbf	N	MOMENT	ft-lbf	N-m
Fx	50	222	Mx	85	115
Fy	33	147	My	45	61
Fz	33	147	Mz	45	61
Fr	68	302	Mr	104	141

NOTES:
1) DELETED
2) DELETED.
2 3) MOTOR: BALDOR MODEL CECP83582T-4, 1 HP, 1160 RPM, 3/60/460VAC TEFC, 145TC FRAME, IEEE841, CLASS 1, DIV 2, GROUP A,B,C,D, T3C
4) TOTAL ASSEMBLY WEIGHT: 125 LBS
5) MAGNETIC COUPLING DRAIN / LEAK DETECTION DETAIL, 1/8" MANIFOLD WITH REDUCERS, 1/2" NPT 800# GATE VALVE WITH PLUG AND MAGNETROL MODEL 961 LIQUID LEVEL SWITCH, CLASS 1, DIV 2.
6) CASING DRAIN DETAIL: 1/8" NPT 45 DEG ELBOW, 1/8" x 1/2" NPT REDUCER 1/2" NPT 800# GATE VALVE, WITH PLUG.
7) PUMP DOES NOT NEED A VENT CONNECTION.
2 8) MOTOR DOCUMENT NUMBER: EN207122-DXP-9V3-00066

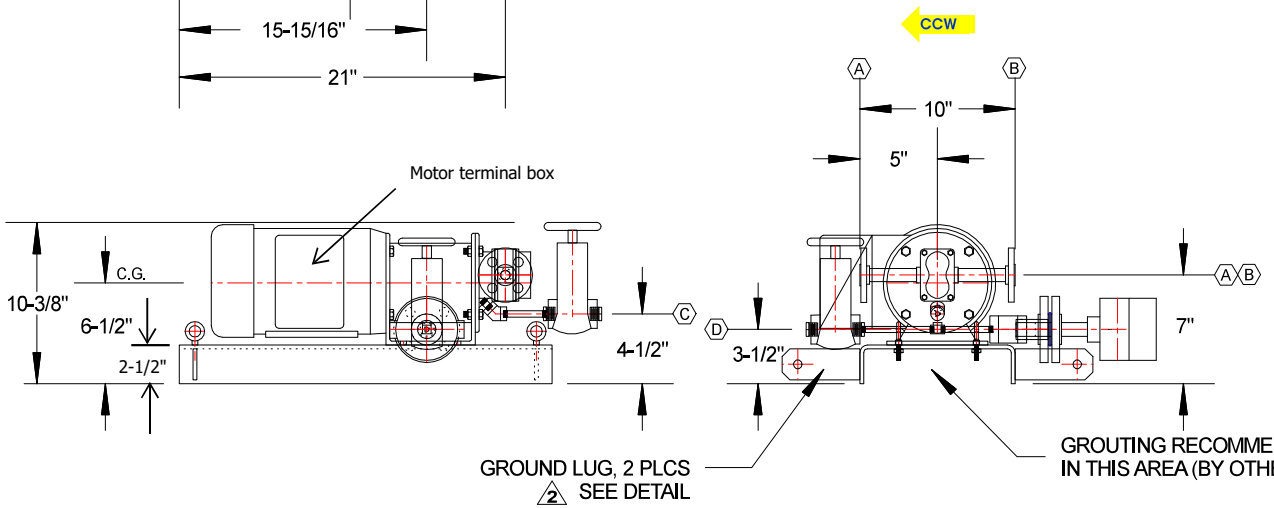

REV	DESCRIPTION	DRWN	APPD	DATE
2	REVISED GROUND LUG, ADDED DETAIL REVISED NOTES 3 & 8	FSC	KWA	06/23/23

REVISIONS

THIS DOCUMENT HAS NOT BEEN PUBLISHED AND IS THE SOLE PROPERTY OF CORTECH ENGINEERING. IT IS LENT TO THE BORROWER FOR CONFIDENTIAL USE ONLY. THE BORROWER AGREES TO RETURN IT UPON REQUEST AND AGREES THAT IT SHALL NOT BE REPRODUCED, COPIED OR LENT BY THE BORROWER FOR ANY PURPOSE OTHER THAN THAT FOR WHICH IT WAS FURNISHED. THE BORROWER ALSO AGREES NOT TO DISTRIBUTE DIRECTLY OR INDIRECTLY TO ANY OTHER PARTY WITHOUT THE WRITTEN PERMISSION OF CORTECH ENGINEERING.

WORLD ENERGY RENEWABLES PROJECT
WORLD ENERGY, PARAMOUNT, CA., USA
ENGINEERING AND MANAGEMENT - FLUOR
AIR PRODUCTS MANUFACTURING LLC
AIR PRODUCTS P.O. SM00000885
WBS NUMBER 1853

DXP CORTECH ENGINEERING

	NAME	DATE
DRWN	FSC	05/18/23
CHKD	KWA	05/22/23
APPD		

SCALE: 1/8" = 1"
SHEET 1 OF 1

DWG TITLE
GENERAL ARRANGEMENT
RJFU-A H2S COMPRESOR
SOUR WATER PUMP

DWG NO. 20061
REV 2