



REV	ECN	DESCRIPTION	DRAWN	CHECKED	DATE
00	29630	INITIAL	CGF	RCA	8/16/2023


NOTES:
1. MOTOR OPTION: NEMA 215TC.
2. CAPACITY CONTROL: MANUAL MICROMETER.
3. SUCTION CONNECTION: 1" 1500# WELDED FLANGE.
4. DISCHARGE CONNECTION: 1" 1500# WELDED FLANGE.
5. LEAK DETECTION: CT MANIFOLD.
6. 25, DOUBLE BALL CHECK VALVES.

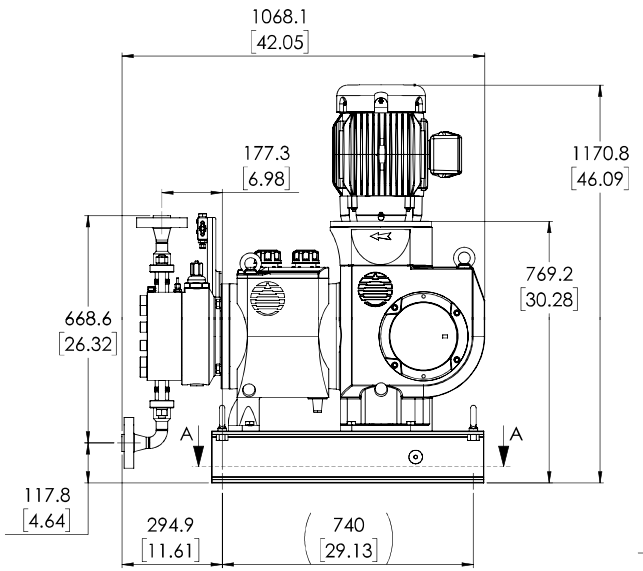

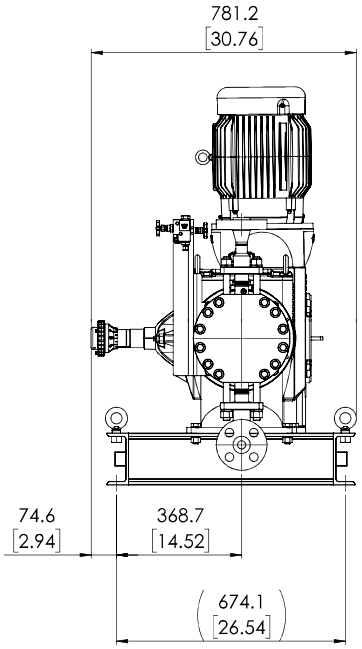

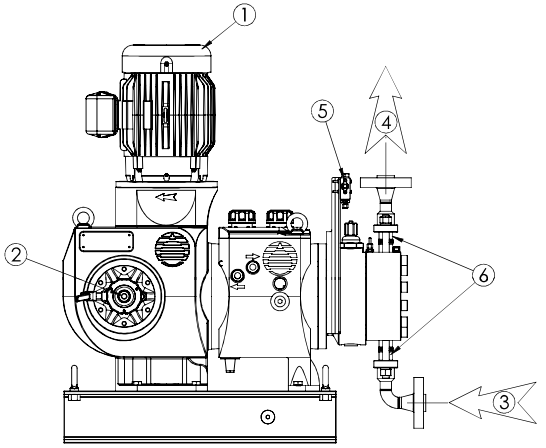

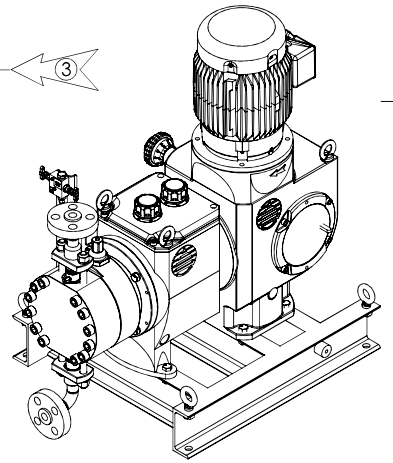

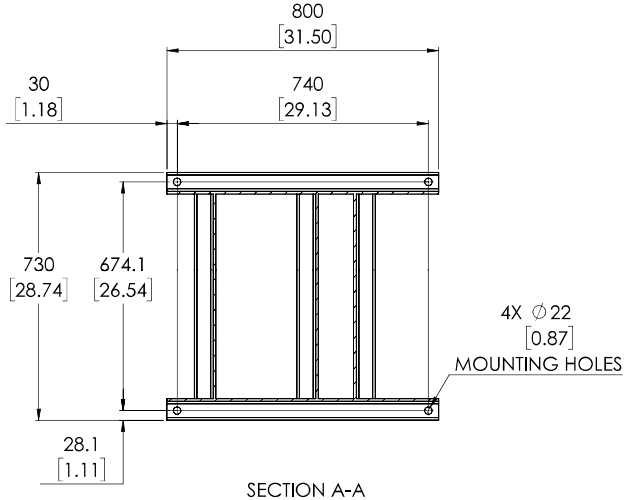

SECTION A-A

PROPRIETARY NOTICE
THIS DRAWING CONTAINS CONFIDENTIAL AND TRADE SECRET INFORMATION. IS THE PROPERTY OF INGERSOLL-RAND CO., AND IS GIVEN TO THE RECEIVER IN CONFIDENCE. THE RECEIVER BY RECEPTION AND RETENTION OF THE DRAWING ACCEPTS THE DRAWING IN CONFIDENCE AND AGREES THAT, EXCEPT AS AUTHORIZED IN WRITING BY INGERSOLL-RAND CO., IT WILL (1) NOT USE THE DRAWING OR ANY COPY THEREOF OR THE CONFIDENTIAL OR TRADE SECRET INFORMATION THEREIN; (2) NOT COPY THE DRAWING; (3) NOT DISCLOSE TO OTHERS EITHER THE DRAWING OR THE CONFIDENTIAL OR TRADE SECRET INFORMATION THEREIN; AND (4) UPON COMPLETION OF THE NEED TO RETAIN THE DRAWING, OR UPON DEMAND, RETURN THE DRAWING, ALL COPIES THEREOF, AND ALL MATERIAL COPIED THEREFROM.

GENERAL TOLERANCE	LINEAR DIMENSIONS - DIMENSIONS LINÉAIRES mm[INCHES]							Ra FINISH	GEOMETRIC TOLERANCES TOLÉRANCES GÉOMÉTRIQUES		
ISO 2768	.5 - 6	6 - 30	30 - 120	120 - 400	400 - 1000	1000 - 2000	2000 - 4000	<3.2	⊥	=	⟋
TOLERANCES mm[INCHES]	±0.1[.004]	±0.2[.008]	±0.3[.012]	±0.5[.020]	±0.8[.031]	±1.2[.047]	±2[.079]	125 RMS	0.4 [0.016]	0.6 [0.024]	0.2 [0.079]

DESCRIPTION

PRIMEROYAL N


∅168 HPD 316SS LIQUID END 32mm
PLUNGER, CT MANIFOLD, 1500# FLANGES


GENERAL ARRANGEMENT


MILTON ROY

FORMAT TAILLE	FIRST ANGLE PROJECTION	SHEET - FEUILLE	DO NOT SCALE DRAWING DESSIN SANS ECHELLE	DRAWING NUMBER - PLAN N°	REV
A2		1 / 2		108000889	01

WARNING: THE EXPORT OR REEXPORT OF THIS DRAWING OR A PRODUCT PRODUCED BY THIS DRAWING IS SUBJECT TO U.S. EXPORT ADMINISTRATION REGULATIONS AND OTHER APPLICABLE GOVERNMENT RESTRICTIONS OR REGULATIONS

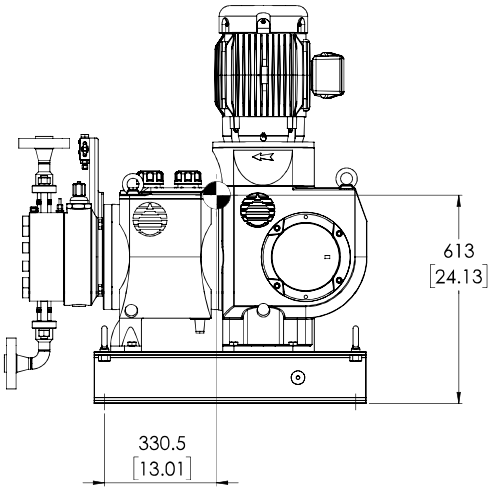

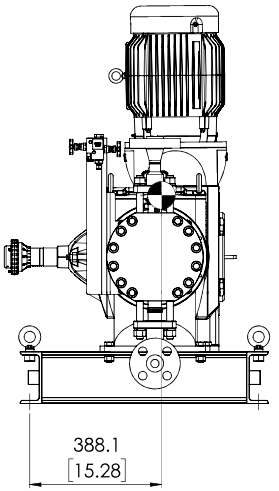

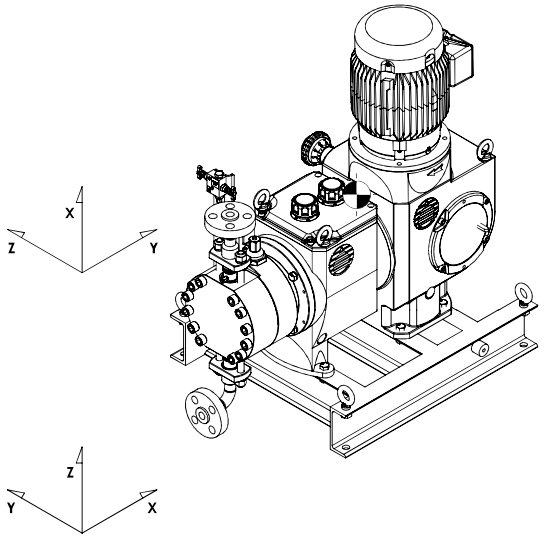

ALLOWABLE NOZZLE LOADS (1" PIPE DIA.)					
FORCE	*lbf*	*N*	**MOMENT**	*ft-lbf*	*N-m*
Fx	100	445	**Mx**	170	230
Fy	65	289	**My**	85	115
Fz	65	289	**Mz**	85	115
Fr	135	601	**Mr**	208	282

APPROXIMATE CENTER OF GRAVITY

PROPRIETARY NOTICE
THIS DRAWING CONTAINS CONFIDENTIAL AND TRADE SECRET INFORMATION. IS THE PROPERTY OF INGERSOLL-RAND CO., AND IS GIVEN TO THE RECEIVER IN CONFIDENCE. THE RECEIVER BY RECEPTION AND RETENTION OF THE DRAWING ACCEPTS THE DRAWING IN CONFIDENCE AND AGREES THAT, EXCEPT AS AUTHORIZED IN WRITING BY INGERSOLL-RAND CO., IT WILL (1) NOT USE THE DRAWING OR ANY COPY THEREOF OR THE CONFIDENTIAL OR TRADE SECRET INFORMATION THEREIN; (2) NOT COPY THE DRAWING; (3) NOT DISCLOSE TO OTHERS EITHER THE DRAWING OR THE CONFIDENTIAL OR TRADE SECRET INFORMATION THEREIN; AND (4) UPON COMPLETION OF THE NEED TO RETAIN THE DRAWING, OR UPON DEMAND, RETURN THE DRAWING, ALL COPIES THEREOF, AND ALL MATERIAL COPIED THEREFROM.

GENERAL TOLERANCE	LINEAR DIMENSIONS - DIMENSIONS LINÉAIRES mm[INCHES]							Ra FINISH	GEOMETRIC TOLERANCES TOLÉRANCES GÉOMÉTRIQUES		
ISO 2768	.5 - 6	6 - 30	30 - 120	120 - 400	400 - 1000	1000 - 2000	2000 - 4000	<3.2	⊥	⫽	∠
TOLERANCES mm[INCHES]	±0.1[.004]	±0.2[.008]	±0.3[.012]	±0.5[.020]	±0.8[.031]	±1.2[.047]	±2[.079]	125 RMS	0,4 [0.016]	0,6 [0.024]	0,2 [0.079]

DESCRIPTION

PRIMEROYAL N

∅168 HPD 316SS LIQUID END 32mm PLUNGER, CT MANIFOLD, 1500# FLANGES

CENTER OF GRAVITY & NOZZLE LOADS

MILTON ROY

FORMAT TAILLE	FIRST ANGLE PROJECTION	SHEET - FEUILLE	DO NOT SCALE DRAWING DESSIN SANS ECHELLE	DRAWING NUMBER - PLAN N°	REV
A2		2 / 2		**108000889**	**01**

WARNING: THE EXPORT OR REEXPORT OF THIS DRAWING OR A PRODUCT PRODUCED BY THIS DRAWING IS SUBJECT TO U.S. EXPORT ADMINISTRATION REGULATIONS AND OTHER APPLICABLE GOVERNMENT RESTRICTIONS OR REGULATIONS