


NOZZLE LIST		
N1	INLET	6" 150# R.F. FLANGE
N2	OUTLET	6" 150# R.F. FLANGE
N3	PURGE EXHAUST	3" 150# R.F. FLANGE
N4	DRAIN OUTLET	1/2" N.P.T.
N5	DRAIN OUTLET	1/2" N.P.T.

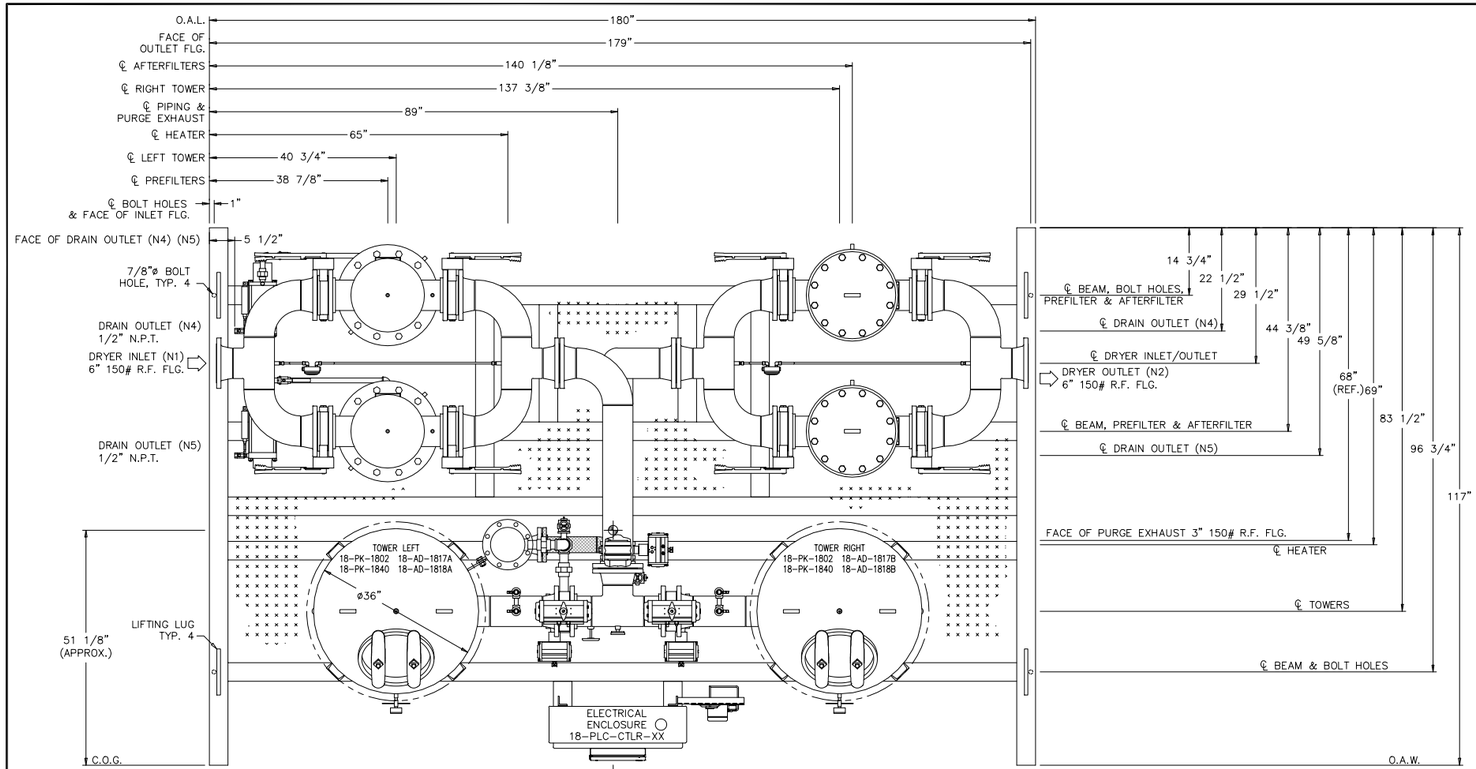

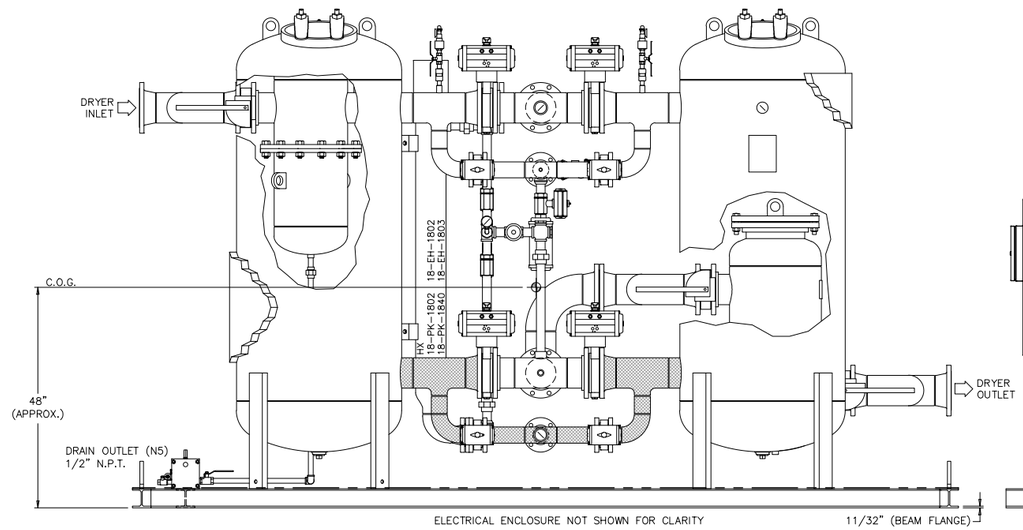

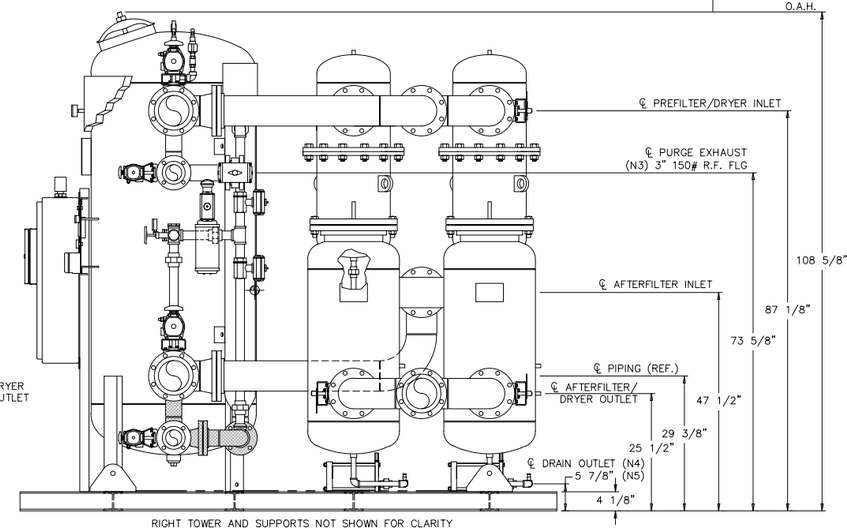

PIPING INSULATION

DECK PLATING

WEIGHTS (APPROX.)

DESICCANT:	3,520 LBS. (SHIPPED LOOSE)
SHIPPING WT.:	8,402 LBS.
SHIPPING WT.:	11,922 LBS. (W/DESICCANT)
OPERATING WT.:	12,239 LBS.

TAG NUMBERS:
18-PK-1802
(18-PLC-CTLR-10)

18-PK-1840
(18-PLC-CTLR-11)

REV.	DATE	DESCRIPTION OF REVISION	APPROVED
3	08/25/23	ECN: I1172	JLT
2	07/28/23	ECN: I1170	DTW
1	06/07/23	ECN: I1167	SMM

THIS PRINT IS THE CONFIDENTIAL PROPERTY OF INGERSOLL-RAND CO. AND IS PROVIDED ON A RESTRICTED BASIS NOT TO BE USED IN ANY WAY DETRIMENTAL TO THE INTERESTS OF INGERSOLL-RAND CO.

Ingersoll-Rand.
INDUSTRIAL AIR SOLUTIONS, HEAVY INDUSTRIAL SYSTEMS
P.O. BOX 1600, 800-A BEATY ST. DAVIDSON, N.C. 28036

EXHAUST PURGE DRYER
EP-3080-X
GENERAL ASSEMBLY

SCALE: NONE	DRAWN BY: JLT	DATE: 10/3/22	APPROVED:
UNLESS SPECIFIED TOLERANCES ARE ENGLISH: +/- METRIC: +/-	SERIAL NO.	JOB ORDER NO.	DWG.NO. 21058