QTY	SYMBOL	DESCRIPTION	PT
#	CO261.83A000	ELECTRICAL WIRING	#

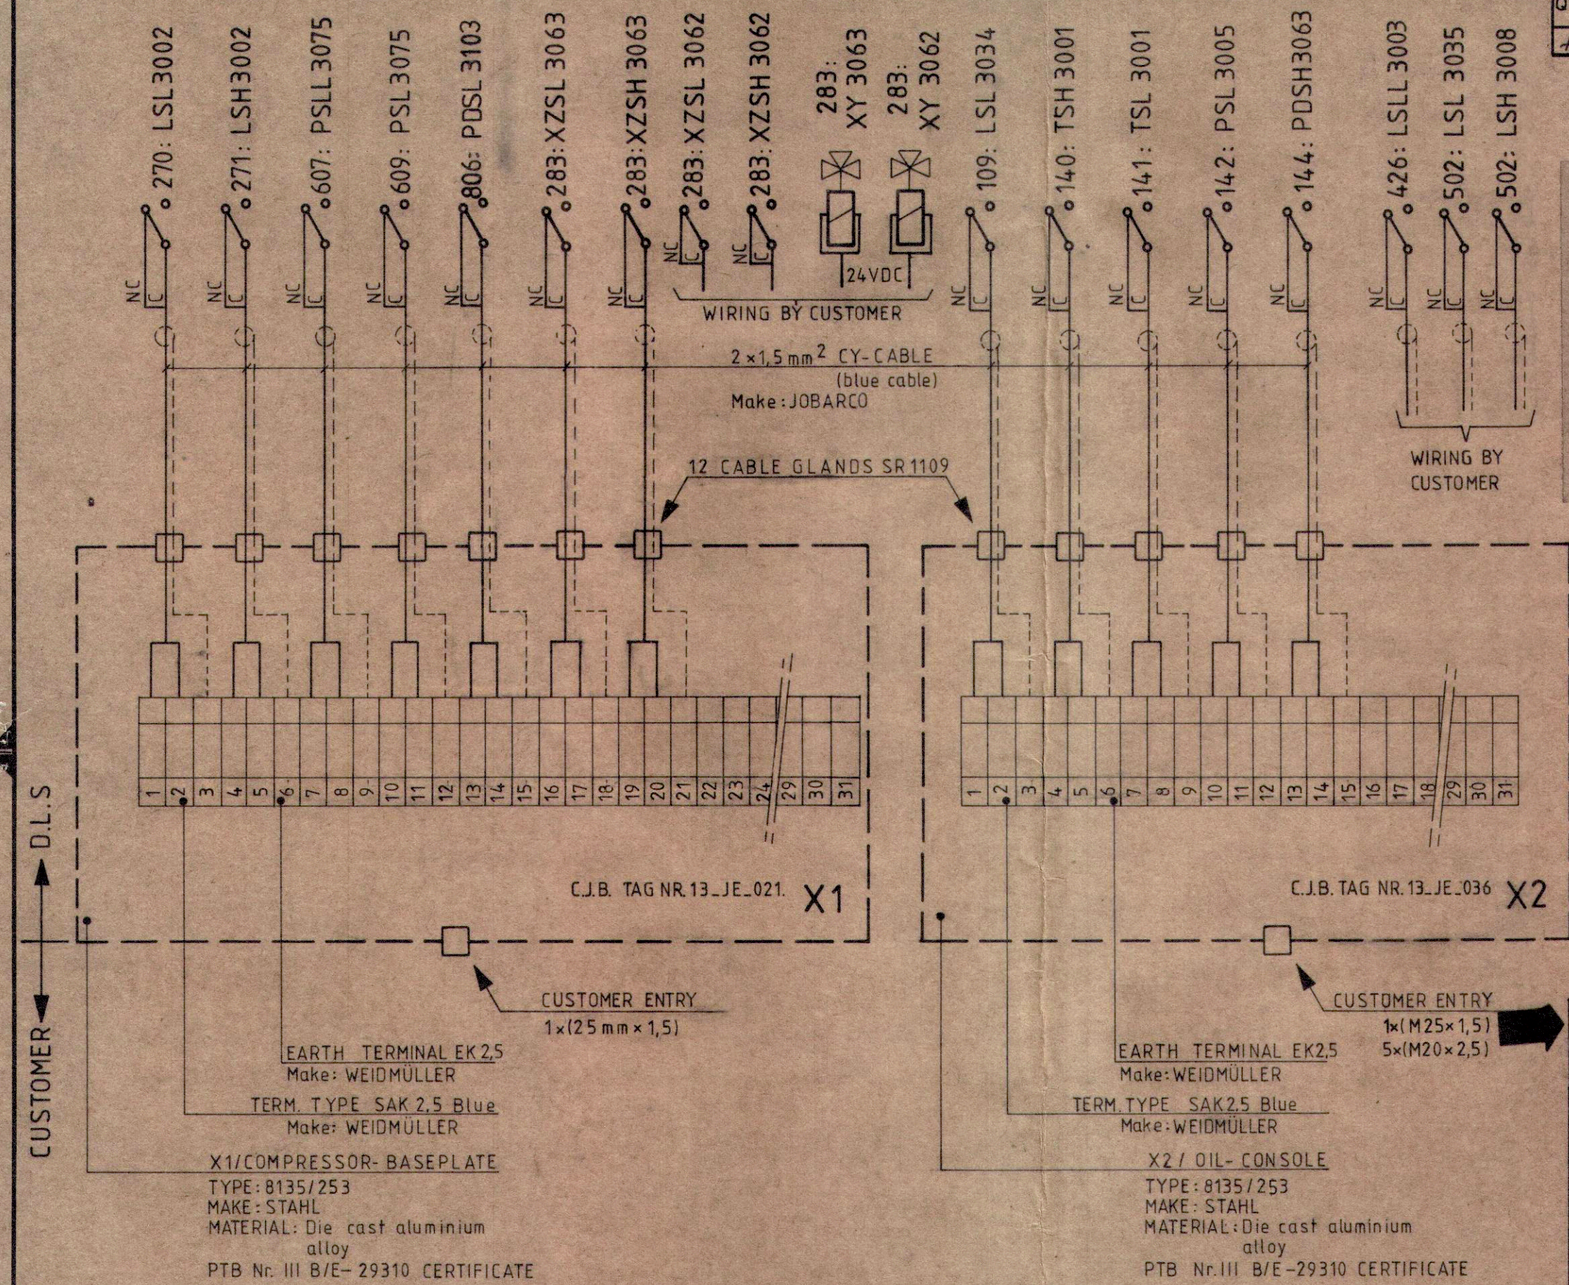

CJB (PROJECTS) LTD
FOR GREEK PETROCHEMICAL S.A.
PETROCHEMICAL COMPLEX
ACHELOOS ESTUARY _ GREECE
ITEM NR. C 430
DLS ORDER NR. LC 0261
CJB PROJECT NR. 4110
CJB PURCHASE ORDER NR. 4110/A/4/30/01
CJB DWG NR. 4110/C - 430 /29D

DELAVAL-STORK V.O.F.
THIS DRAWING IS FOR:
☐ INFORMATION ONLY.
☐ APPROVAL PRIOR TO MANUFACTURE OR PURCHASE OF MATERIAL.
(REQUIRED BY TO ASSURE MAINTAINING PRESENT SCHEDULE.)
☐ RECORD APPROVAL ONLY.
☒ FINAL DISTRIBUTION.
☐
DATE: 17 NOV. 1982
SIGN.:

CHG	ZONE	ALTERATIONS	DATE	BY	CHK	WHY	BEDR
C		TAG NUMBER 806 CHANGED	SEP'82	K.T			
B		UPDATED	JUL'82	MB			
A		UPDATED	20/4.82	AR.			

CERT. FOR CONSTR.: C. Kamp
SEE A0621.2 FOR TOL'S ETC. NOT SPECIFIED

DELAVAL STORK
HENGELO (OV.)
NETHERLANDS

FIRST ORDER: LCO 261
REF. DWG.:
PROJ. METHOD:

TITLE: ELECTRICAL WIRING DIAGRAM

DRAWN	AR	8-3-'82	SCALE:
CHK.		"	SHEETNO. 1 OF 3
ISSUED	C.J.K.	19/8-'82	NO.: CO261.83A000
PVB.		GER.TEK.	

COPYRIGHT IS RESERVED BY LAW.

CJB (PROJECTS) LTD.
FINAL DRAWING
SIGNATURE DATE 22/11/82

Formaat A3