


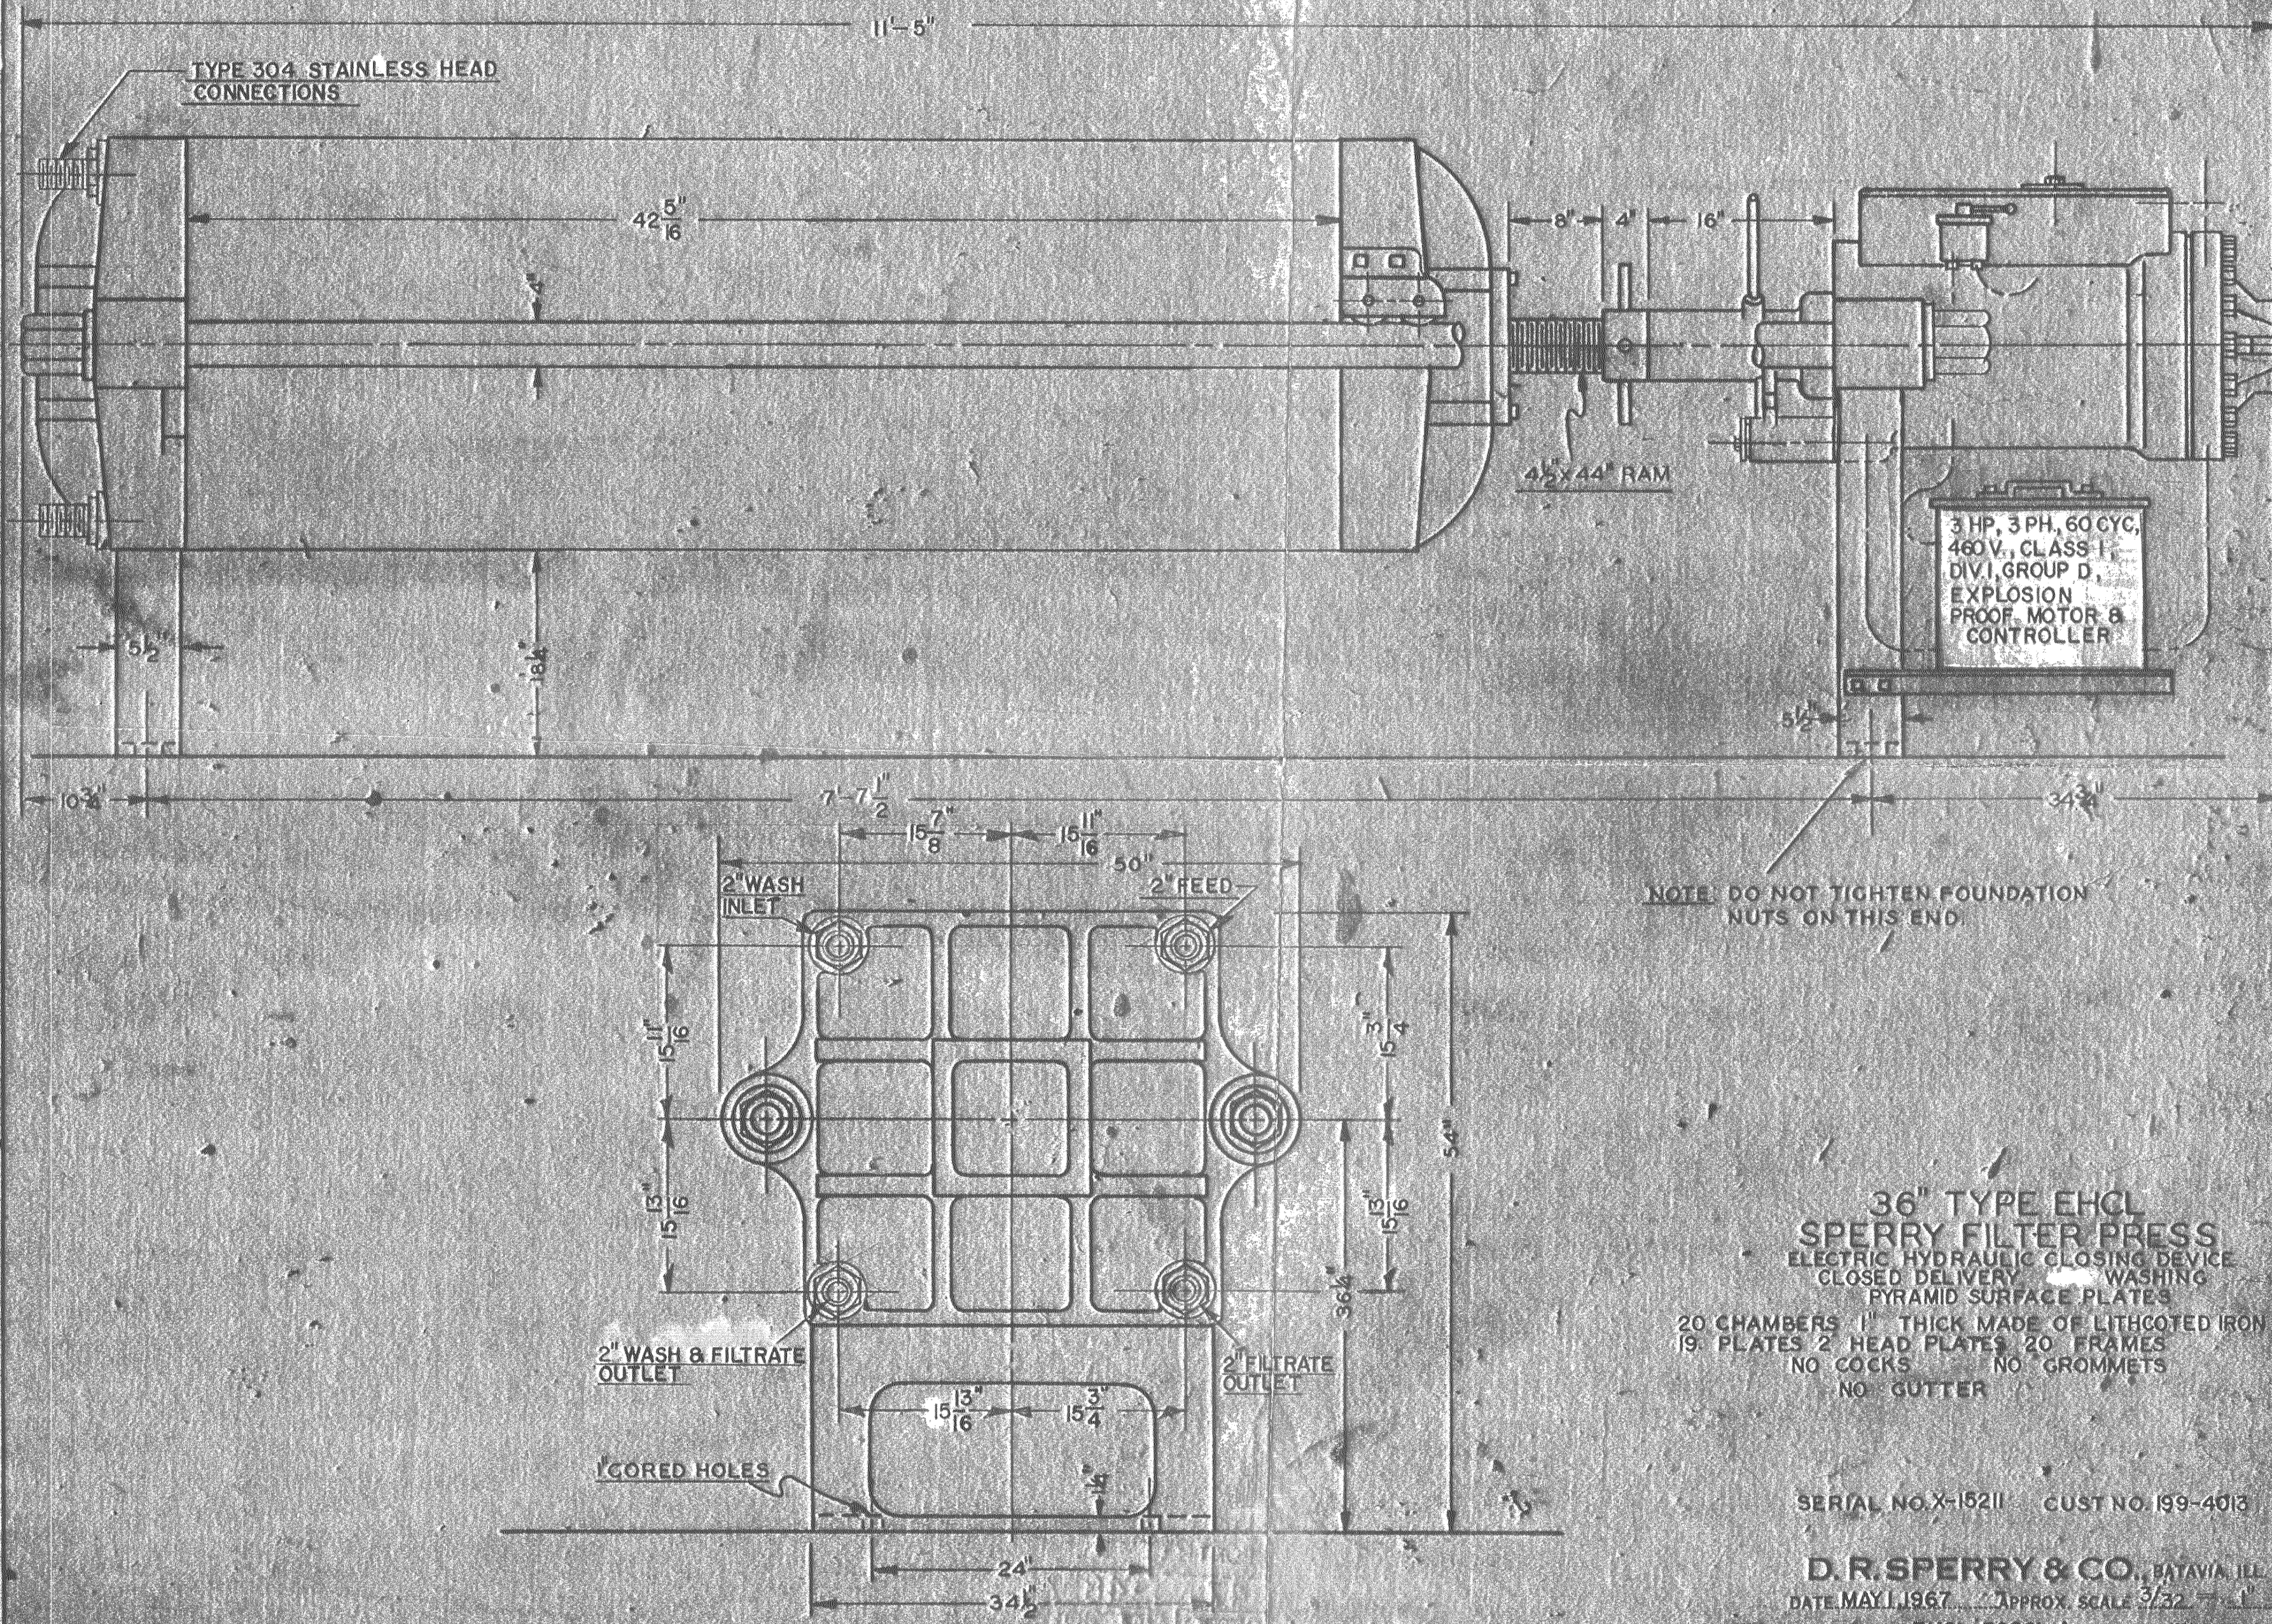

NOTE: DO NOT TIGHTEN FOUNDATION NUTS ON THIS END.

**36" TYPE EHCL
SPERRY FILTER PRESS**
ELECTRIC HYDRAULIC CLOSING DEVICE
CLOSED DELIVERY WASHING
PYRAMID SURFACE PLATES
20 CHAMBERS 1" THICK MADE OF LITHCOTED IRON
19 PLATES 2 HEAD PLATES 20 FRAMES
NO COCKS NO GROMMETS
NO GUTTER

SERIAL NO. X-15211 CUST NO. 199-4013

D. R. SPERRY & CO., BATAVIA, ILL.
DATE MAY 1, 1967 APPROX. SCALE 3/32"
DRAWING NO. EHCL-362B-A BY W.C.E.